




FRONT (w)

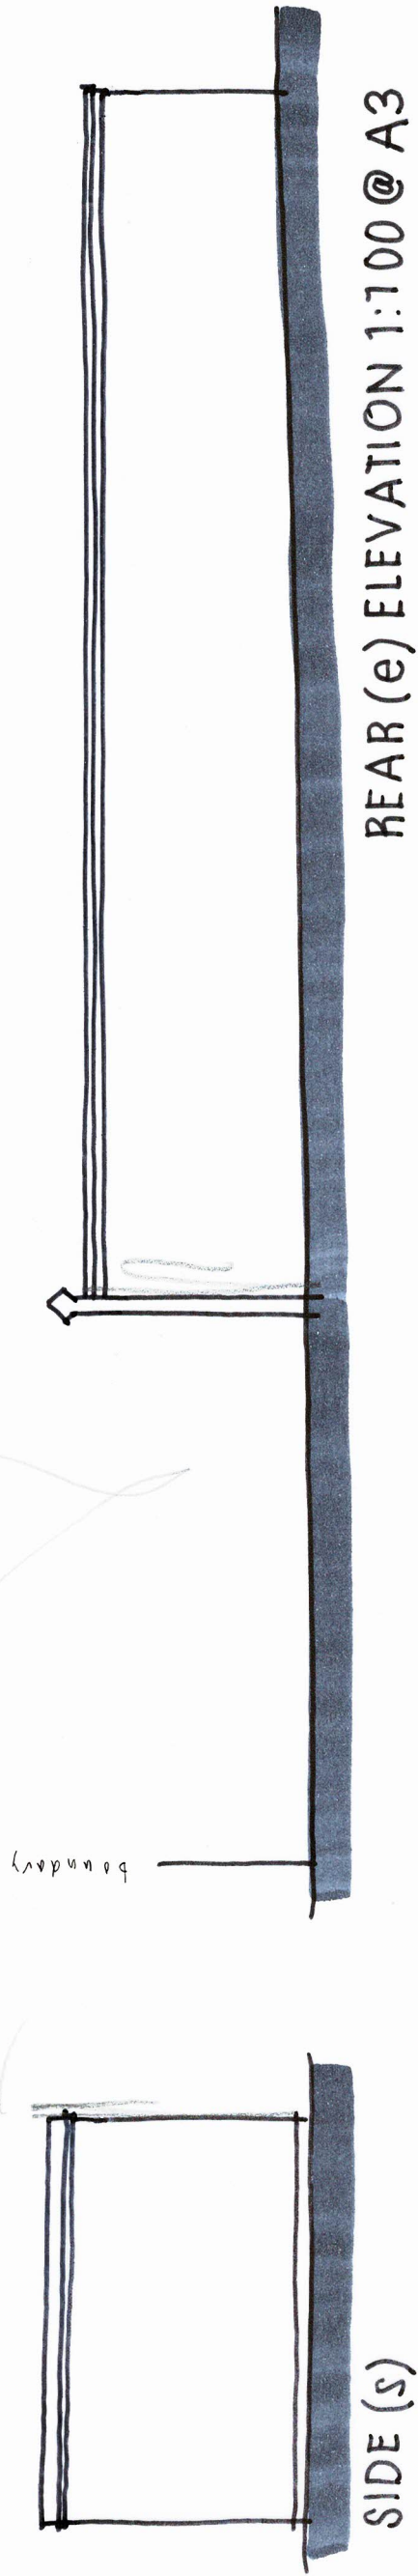

REAR (e) ELEVATION 1:100 @ A3

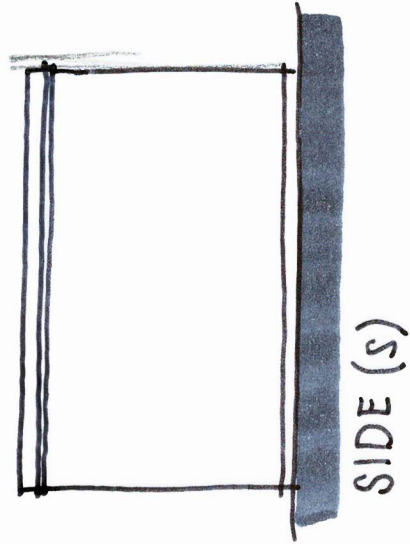

SIDE (s)

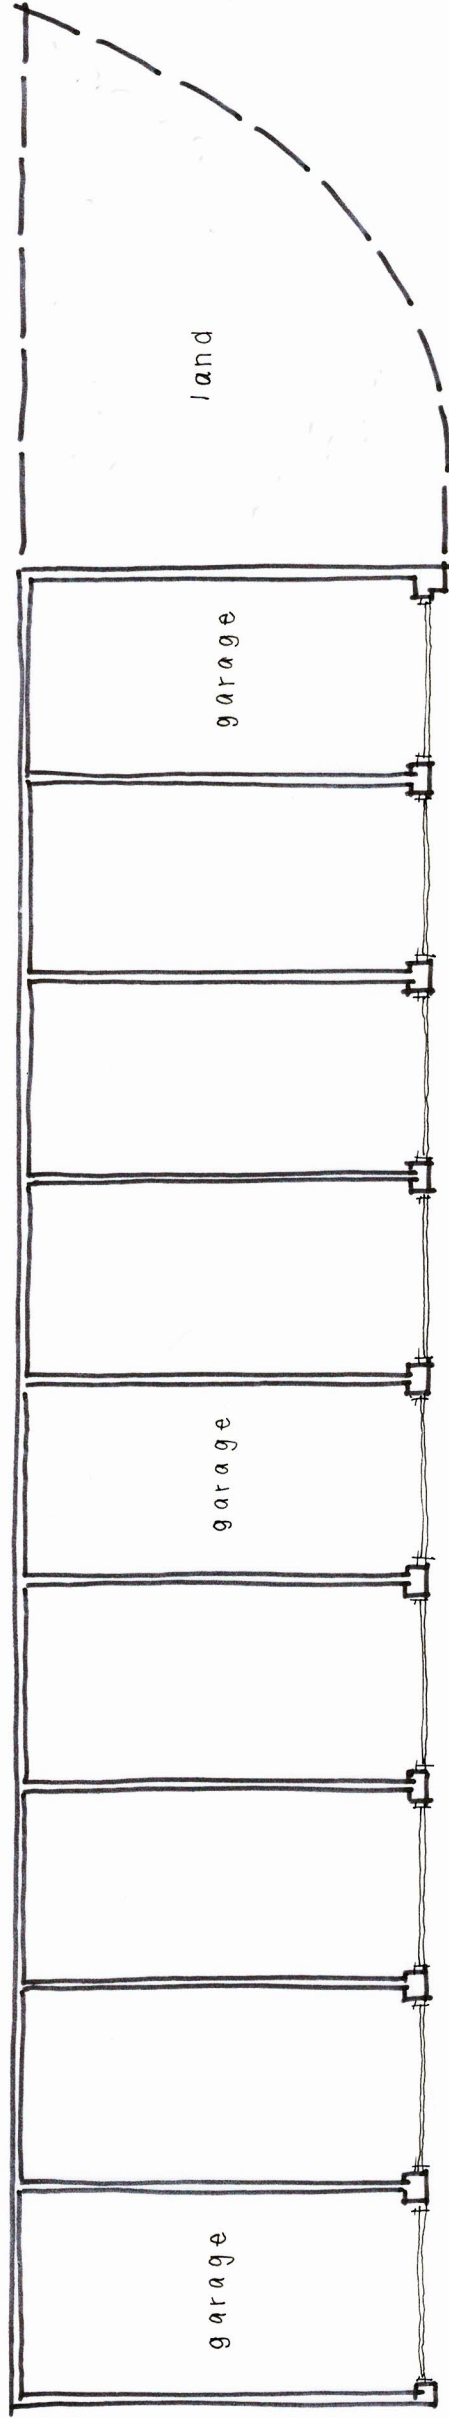

GROUND FLOOR PLAN 1:100 @ A3

