
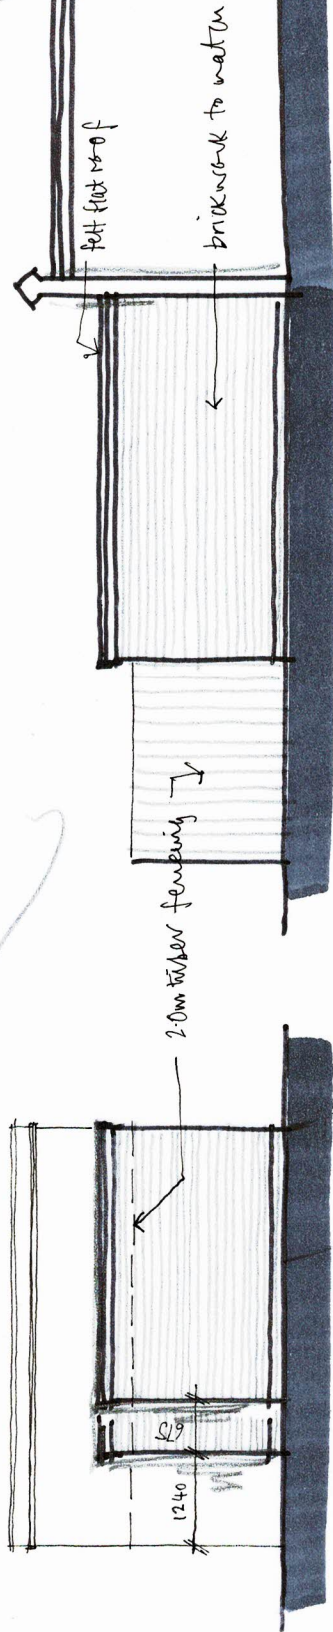



PROPOSED ELEVATIONS 1:100

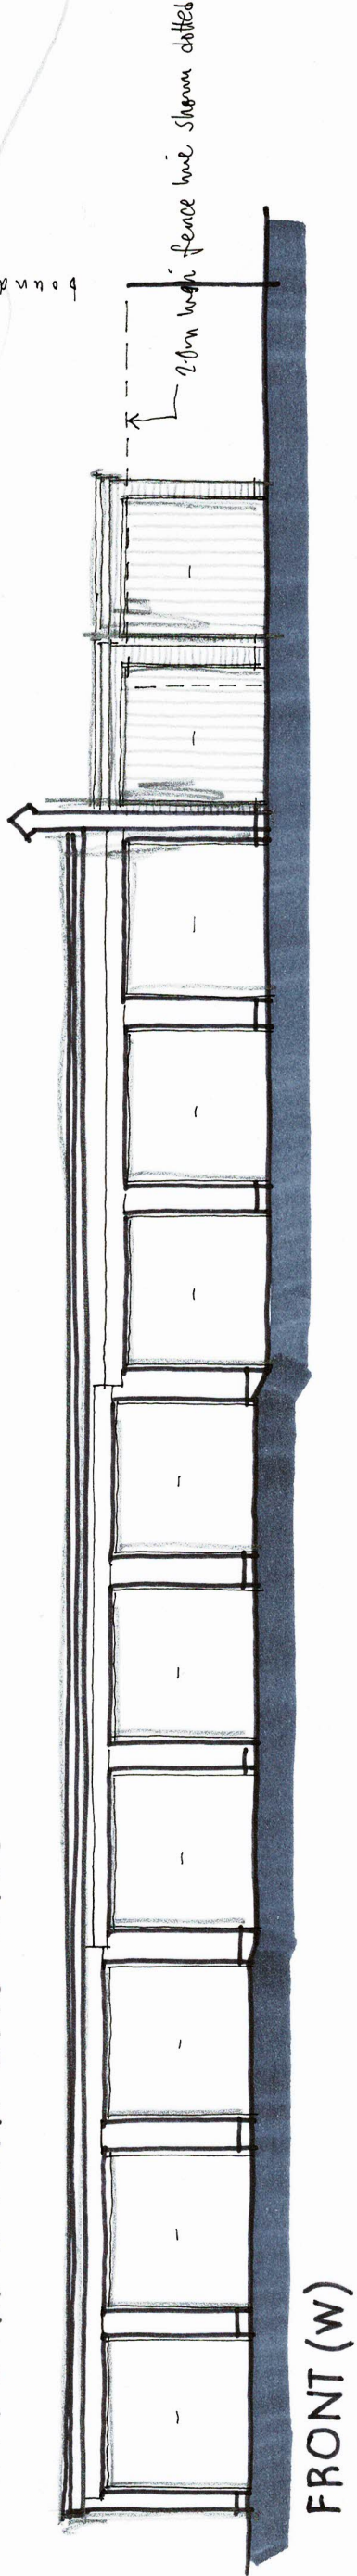


SIDE (S)

Note - fencing shown dotted for clarity purposes only.

REAR (E) ELEVATION 1:100 @ A3

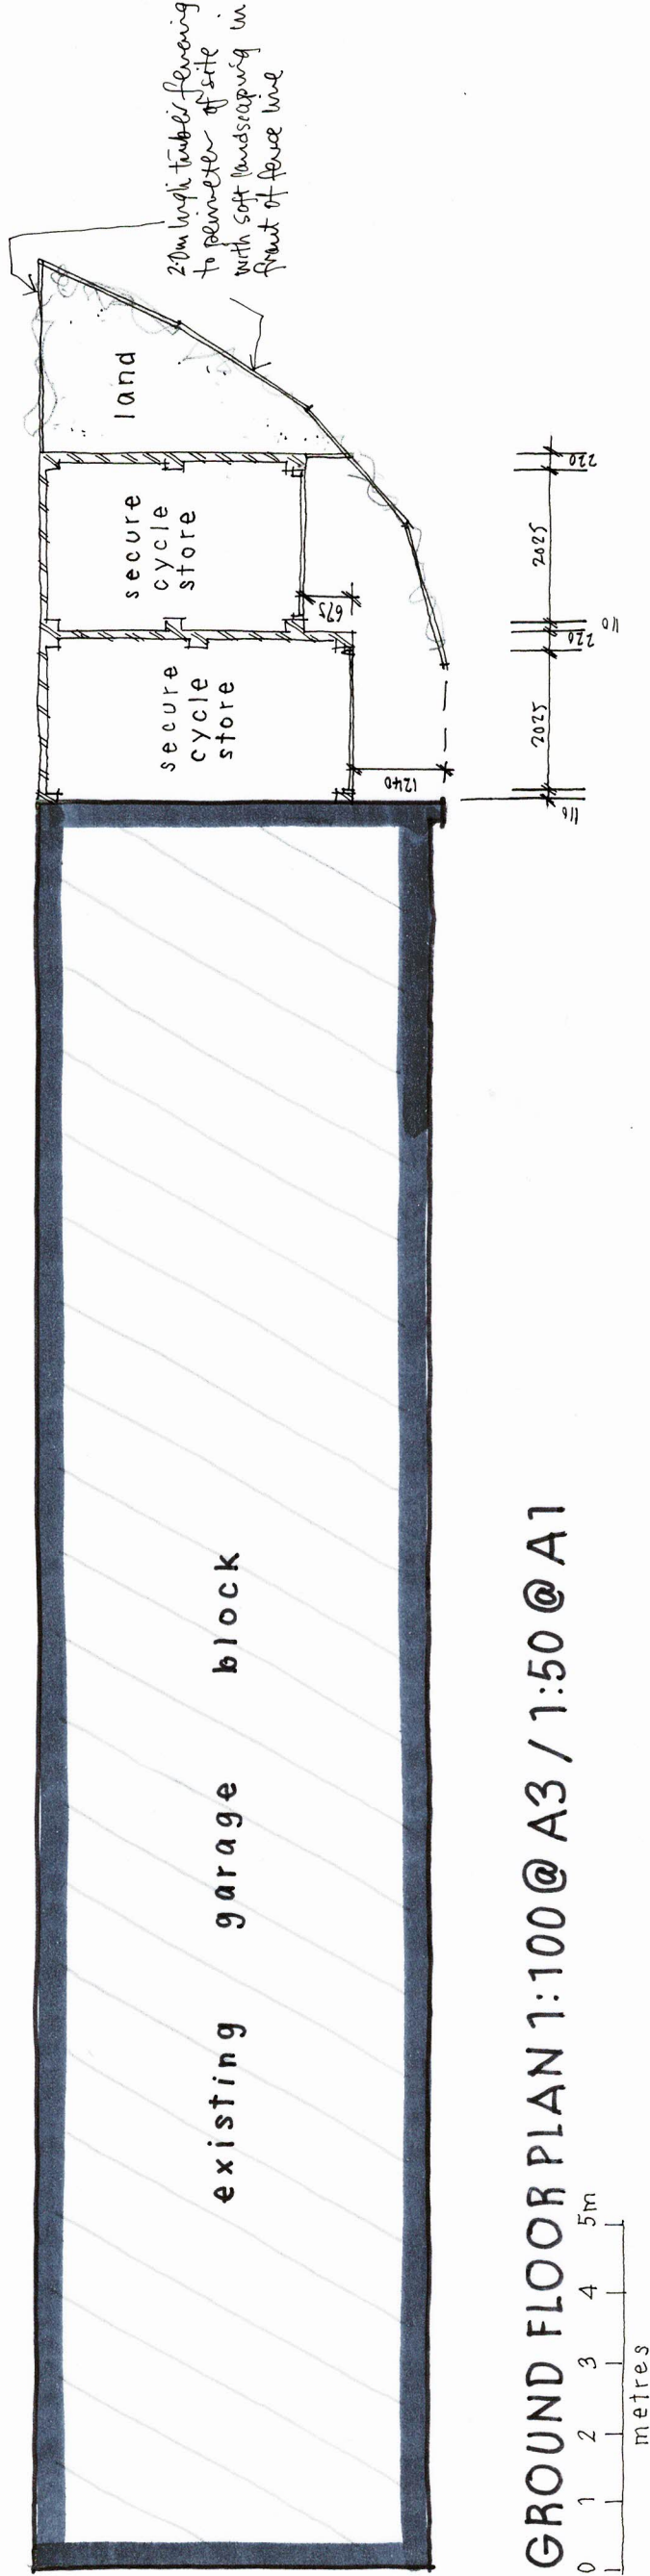

GROUND FLOOR PLAN 1:100 @ A3 / 1:50 @ A1

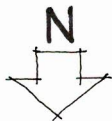

Wayne Gander MCIAT
Architectural Technologist
98 Durrington Lane, Worthing
West Sussex BN13 2RQ
E : waynegander08@gmail.com

LAND TO SOUTH OF GARAGES, SUTHERLAND CLOSE,
RUSTINGTON
Proposals 02

June 2021