



PROPOSED ELEVATIONS 1:100

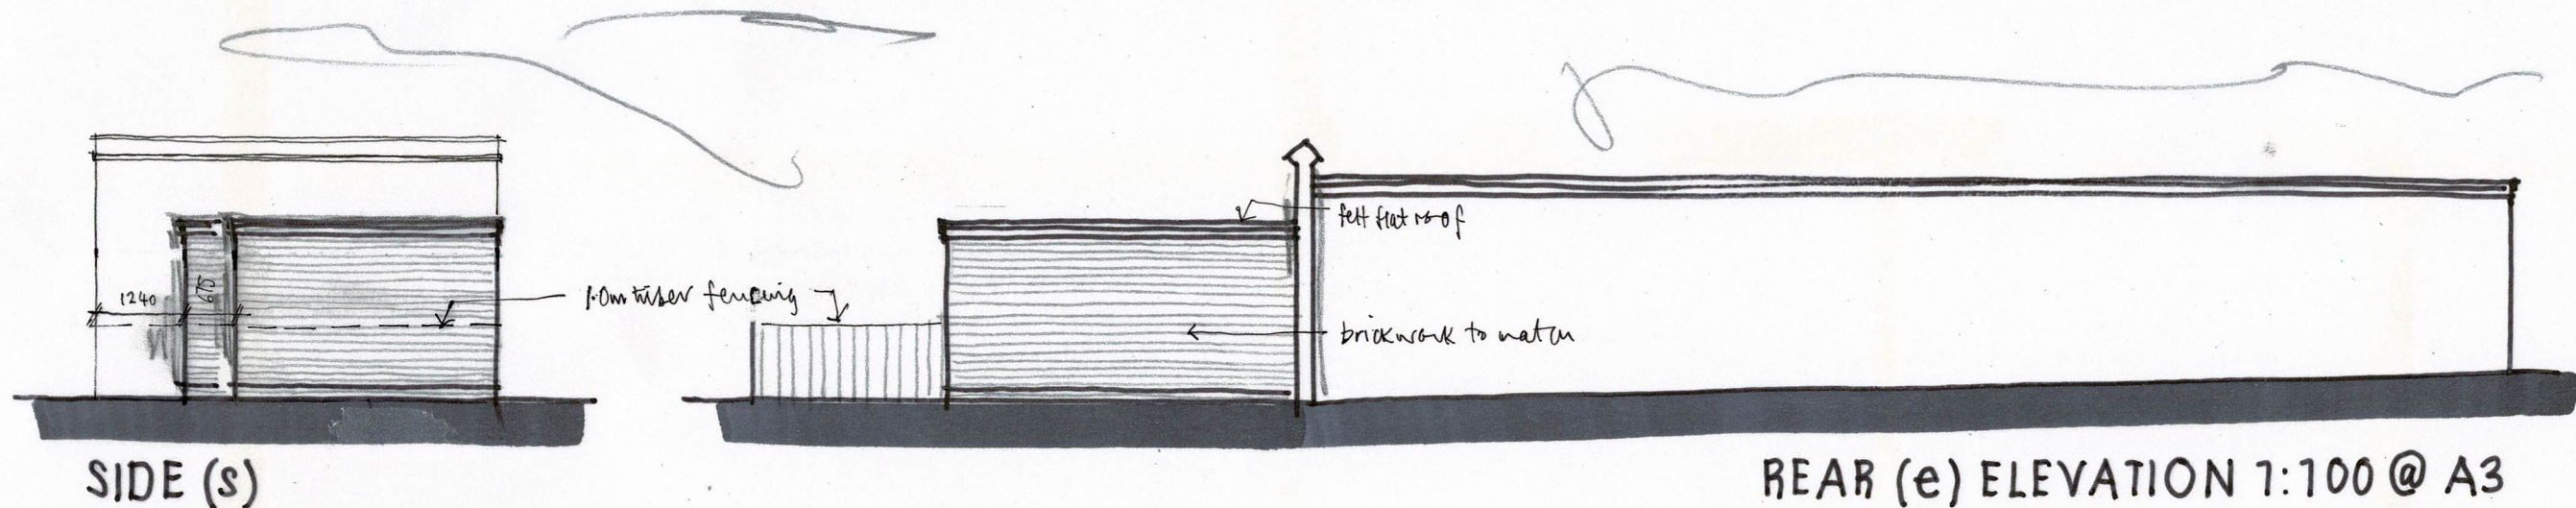

Note - fencing shown dotted for clarity purposes only.

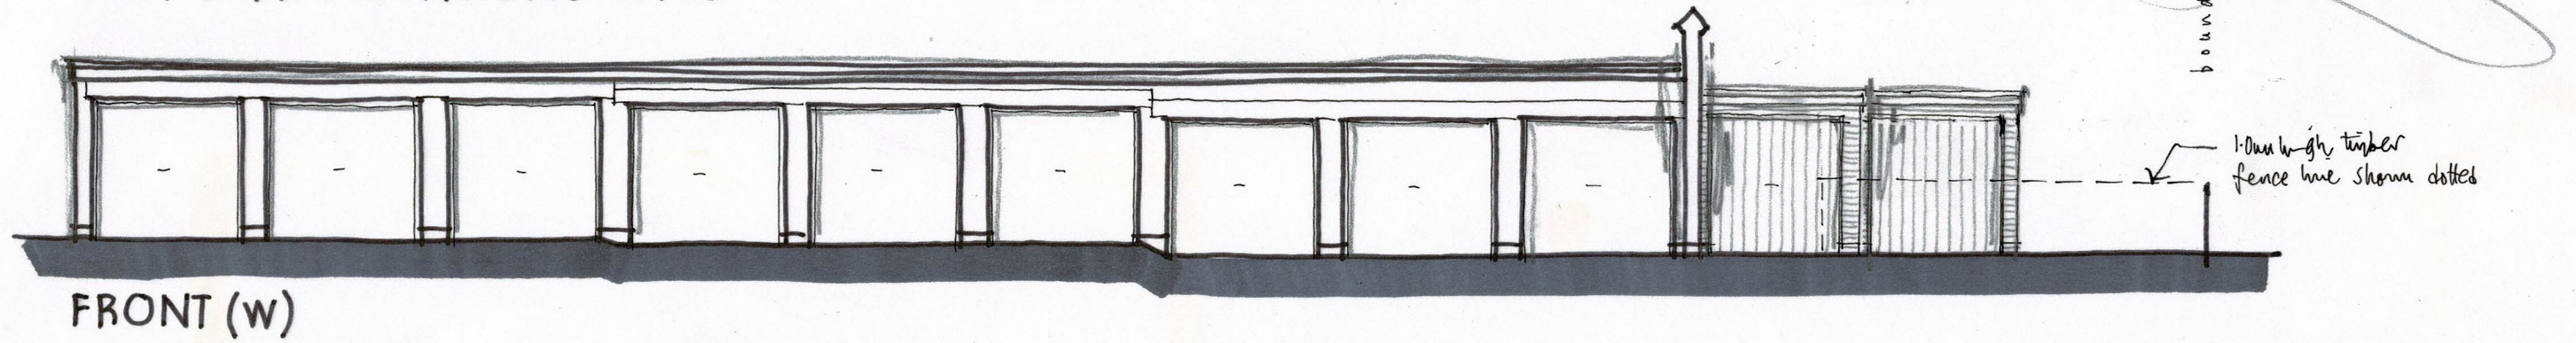