



PROPOSED ELEVATIONS 1:100

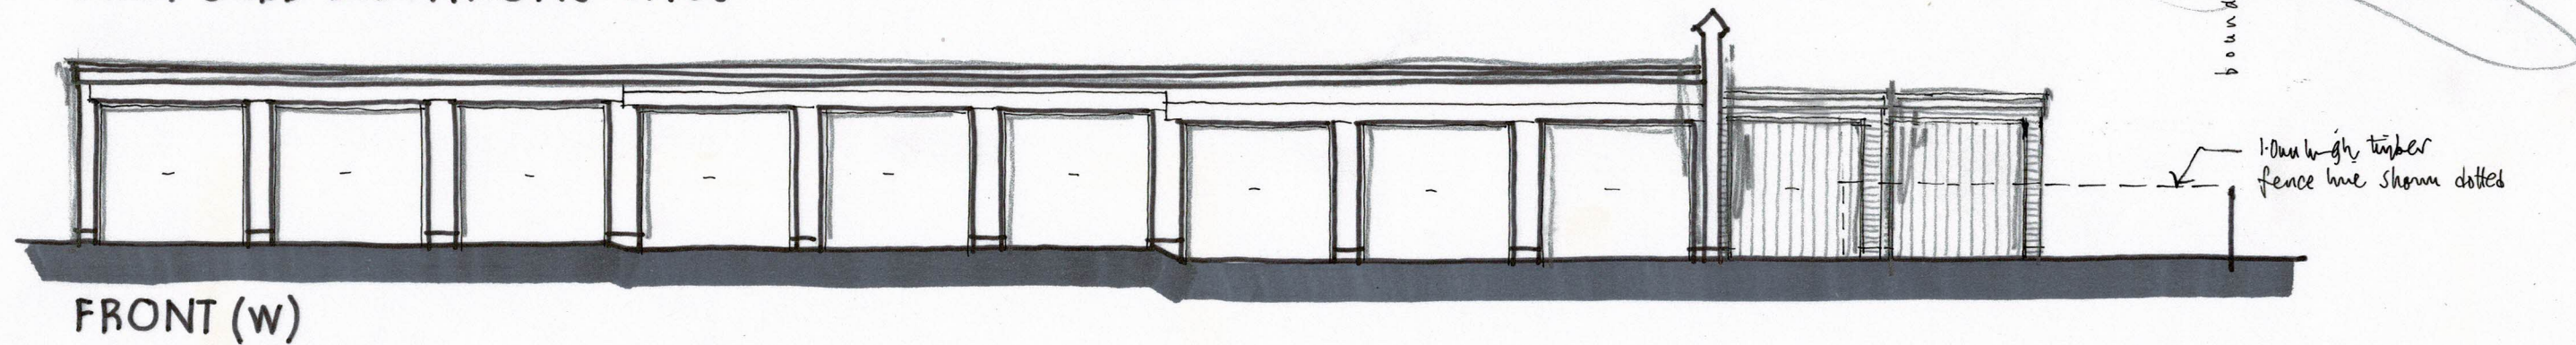


FRONT (W)

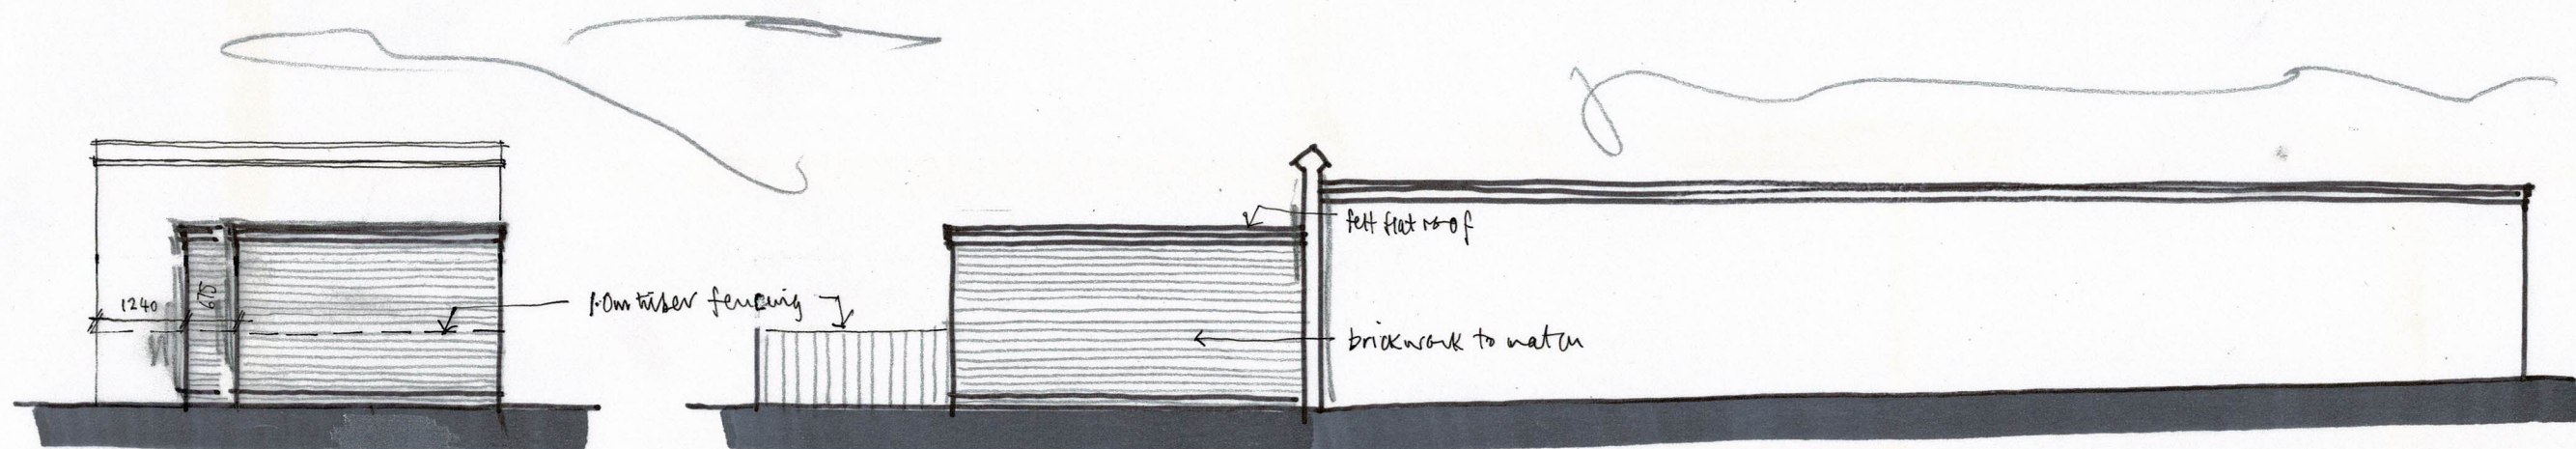

SIDE (S)

Note: fencing shown dotted for clarity purposes only.

REAR (E) ELEVATION 1:100 @ A3

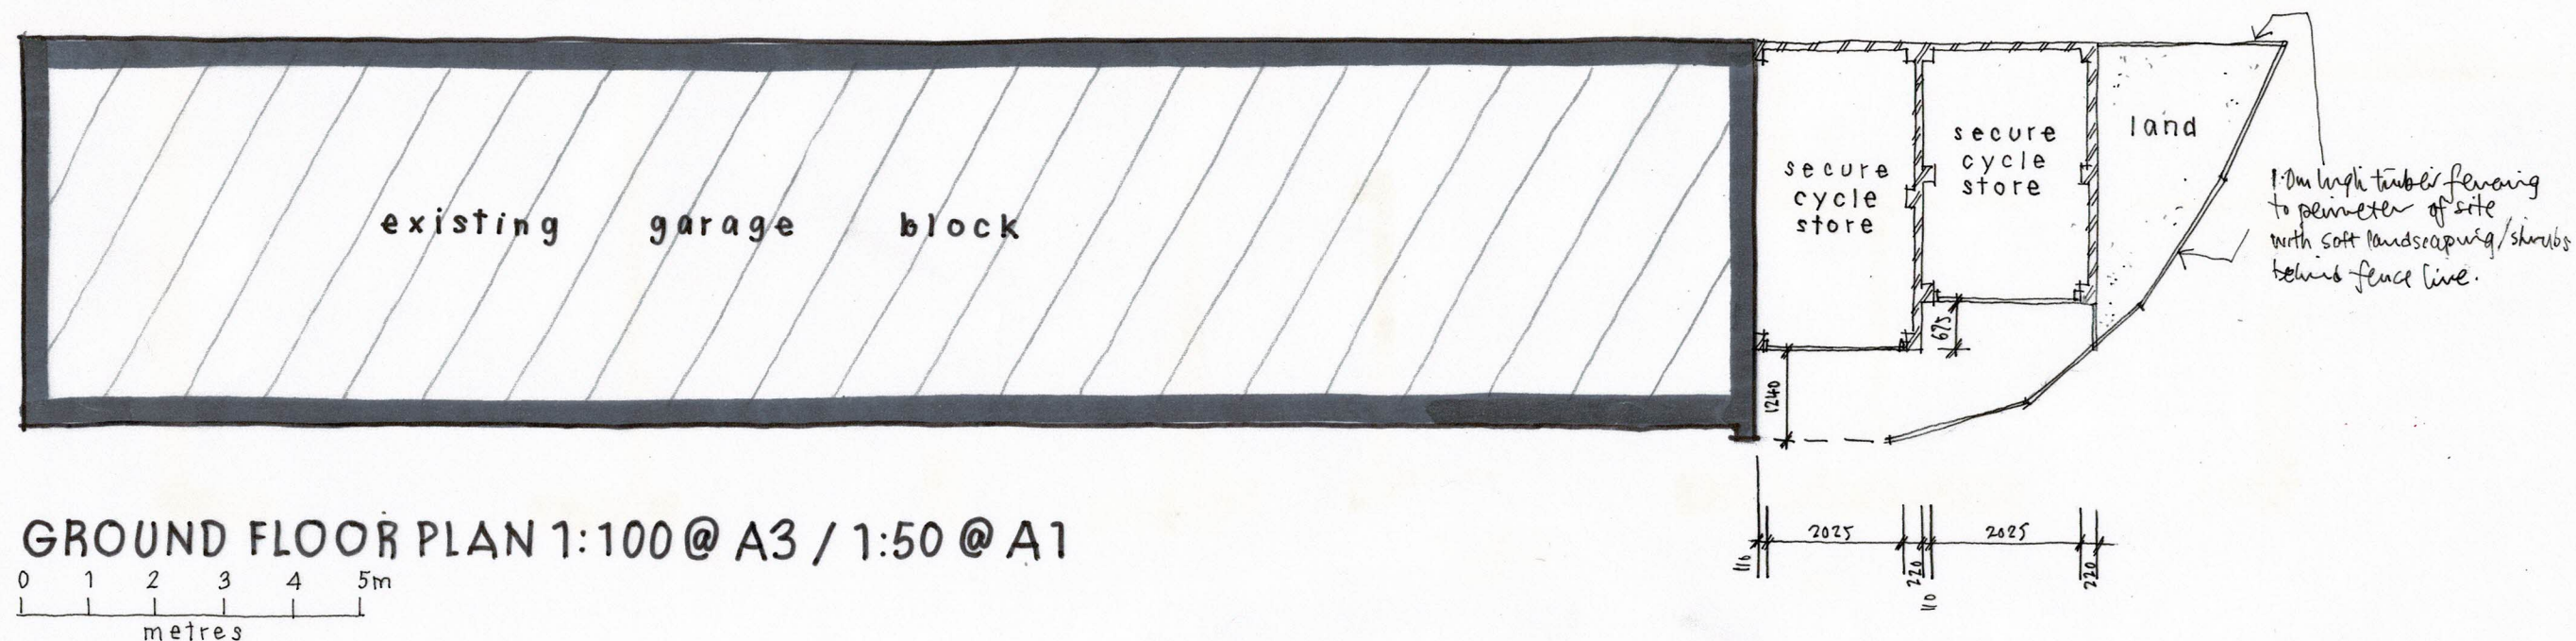

GROUND FLOOR PLAN 1:100 @ A3 / 1:50 @ A1

