


GENERAL NOTES

This scheme is subject to Town Planning and all other necessary consents. Dimensions, areas and levels where given are only approximate and subject to site survey. All dimensions are to be checked on site. Do not scale other than for Planning purposes. This drawing is to be read in conjunction with all relevant consultants and/or specialists' reports. No warranty is given by the architects or workers as to the accuracy of the information before the affected work commences. All queries relating to design of foundations, floor slabs and any structural elements are to be referred to the structural engineering consultant for resolution. All feasibility studies are subject to full site survey. The workmanship of all relevant trades and building operations shall conform with the requirements of British Standard (BS) 8000:1989 parts 1-15 inclusive.

All design and construction is to be in accordance with the Construction, Design and Management Regulations 2007

PLANNING

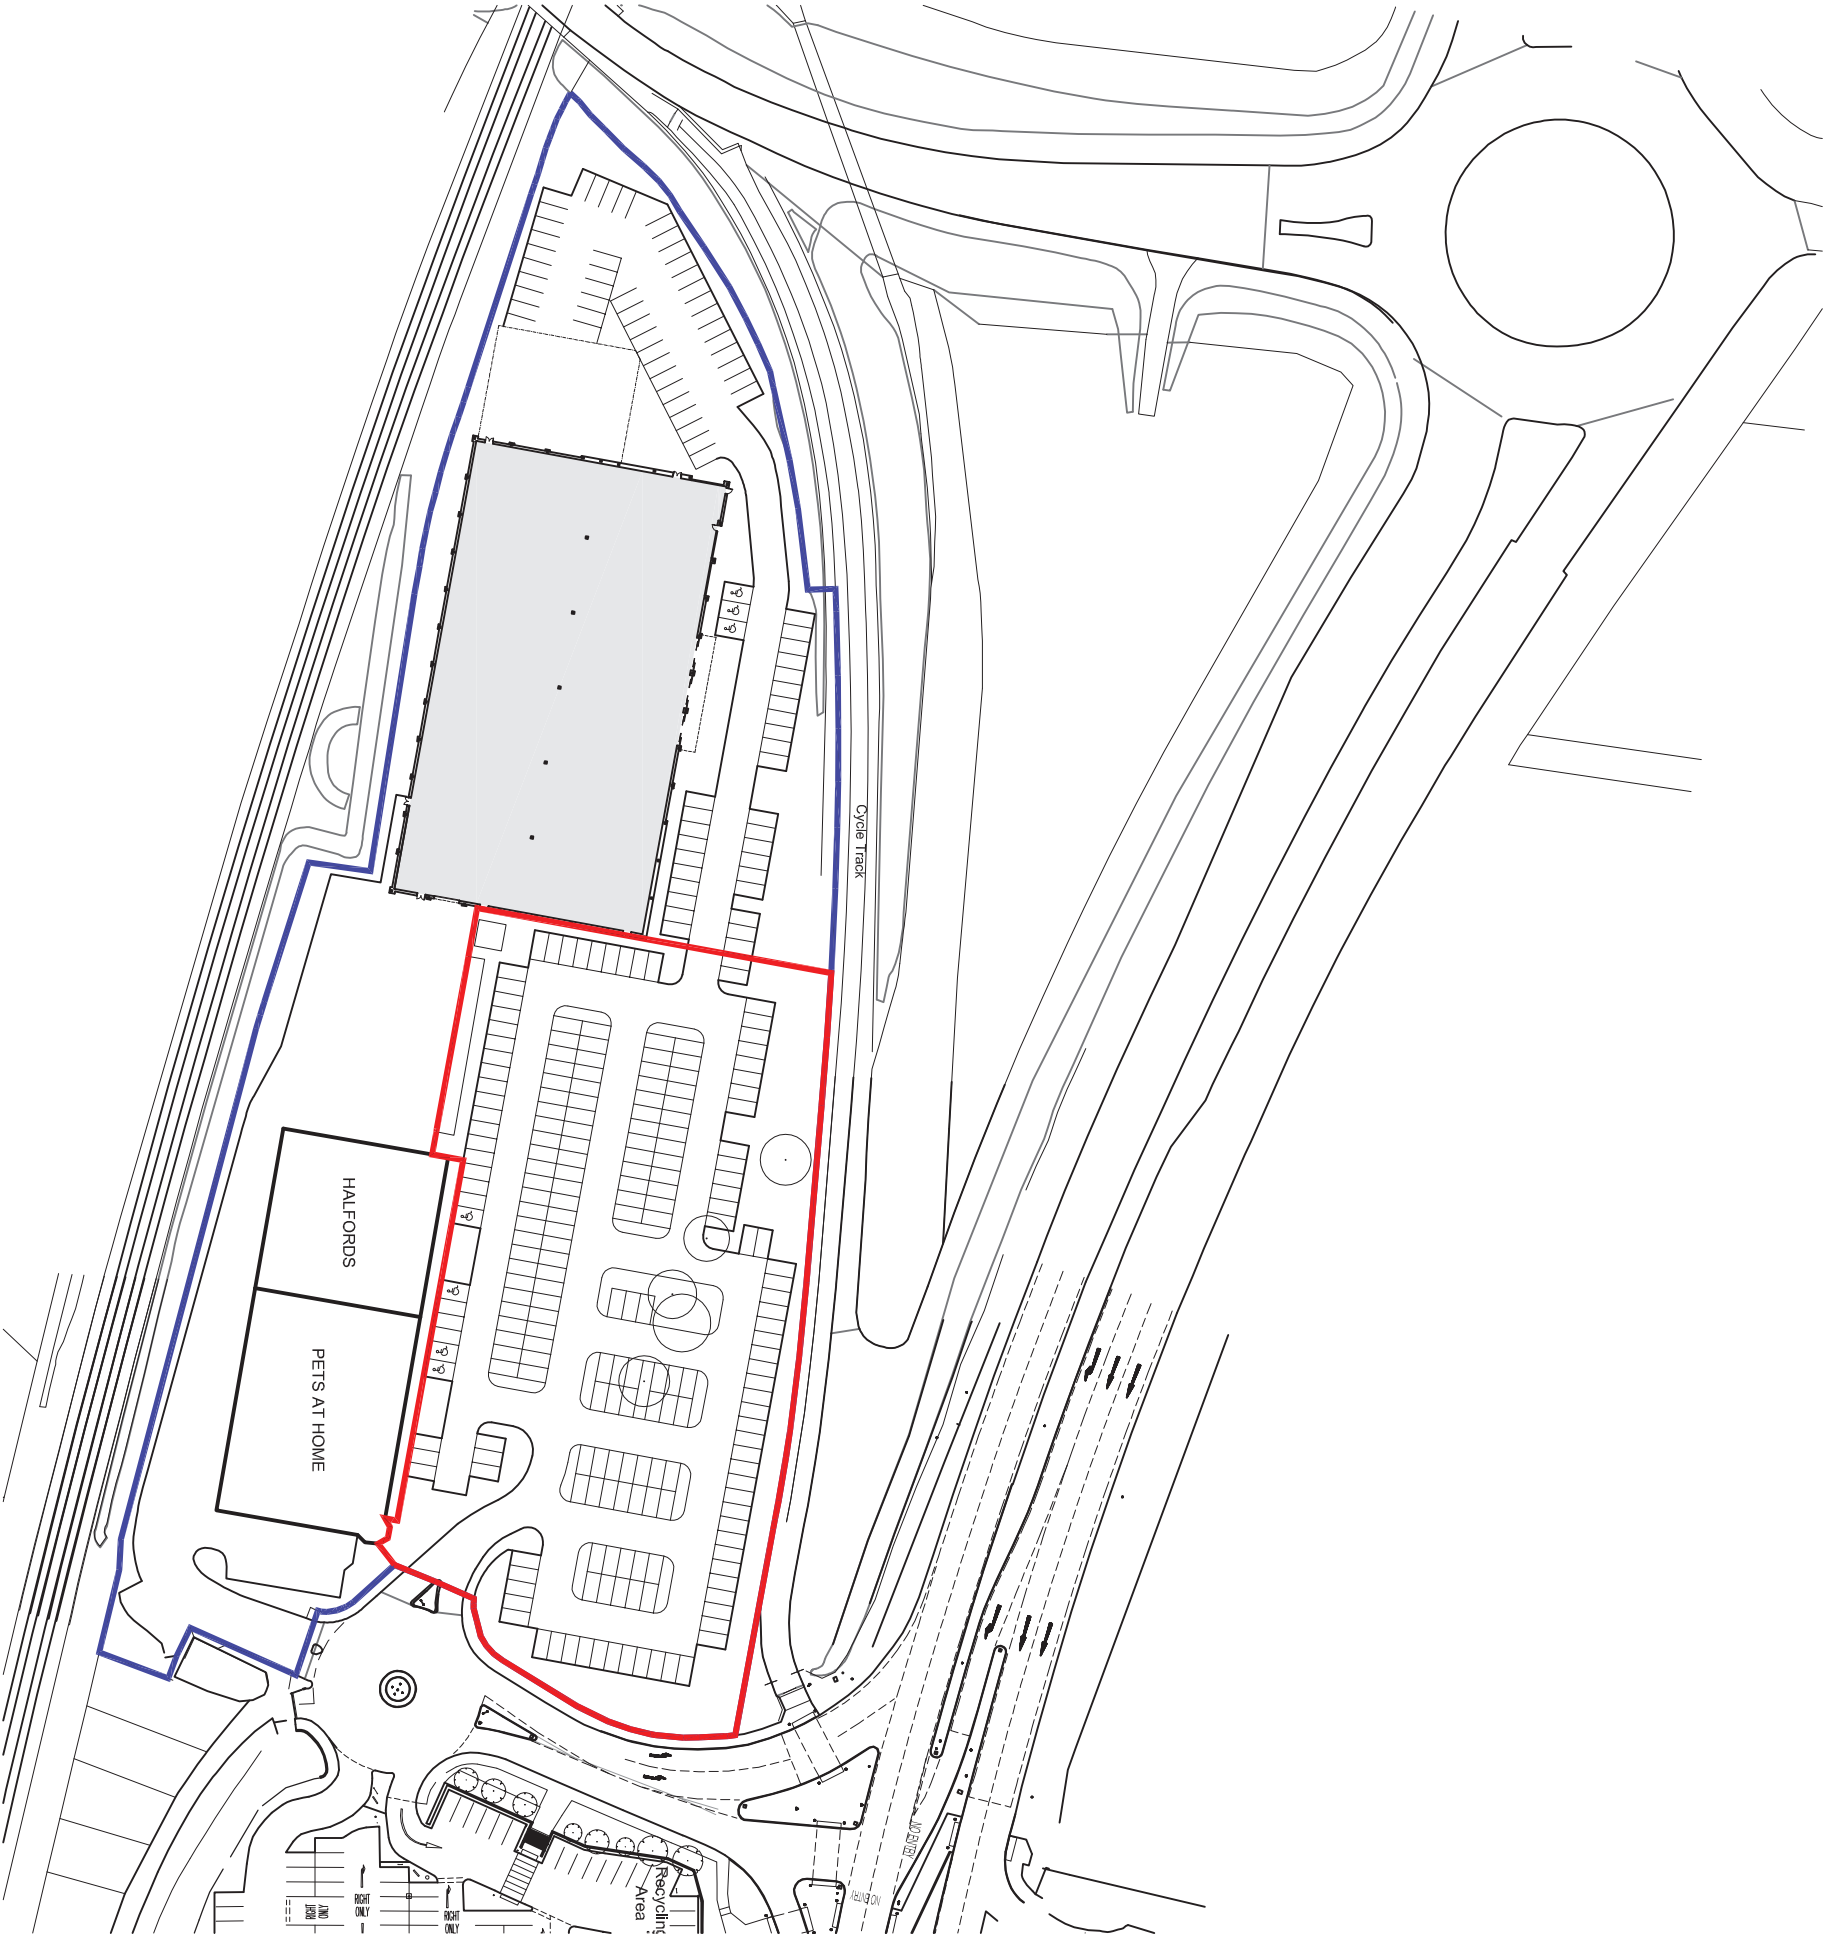

REV

CLIENT


Sainsbury's

PROJECT

New Road
RUSTINGTON

DRAWING

Site Location Plan

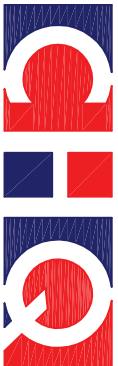

PARTNERSHIP
Architects • Building Surveyors

CHQ Partnership Ltd,
Tannery House, 23 High Street
Baldock, Hertfordshire SG7 8BE
Telephone: (01462) 885110
Facsimile: (01462) 885099
Email: info@chqarchitects.co.uk
www.chqarchitects.co.uk



DATE	DRAWN	MS
July 2012		
SCALE	1 : 1250	CHECKED

CHQ.11.9647 - TS PL04