



new non-load bearing prefabricated sound proof partitioning throughout with new suspended ceilings, electric heating, ventilation, lighting and detail plumbing by Consulting Engineers.

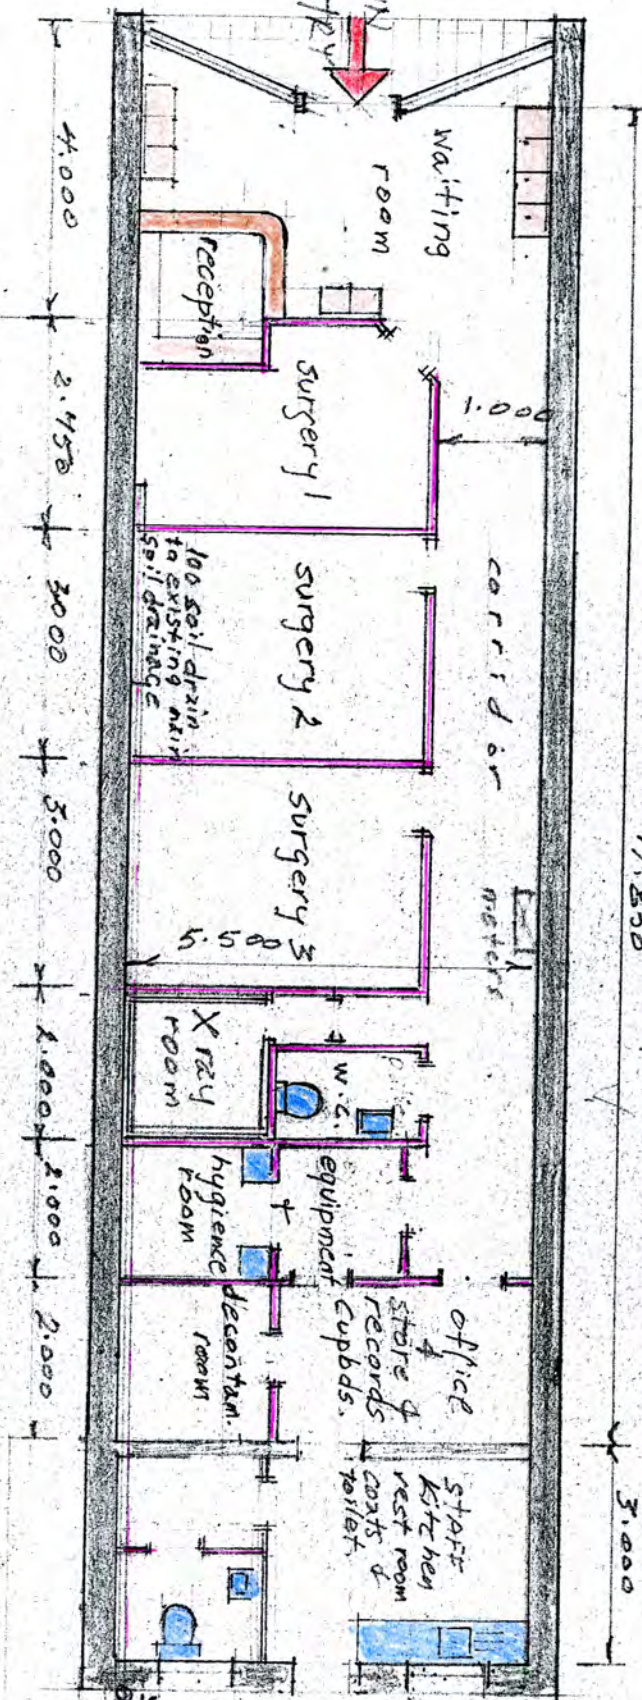

PROPOSED PLAN

NO ELEVATION CHAIR

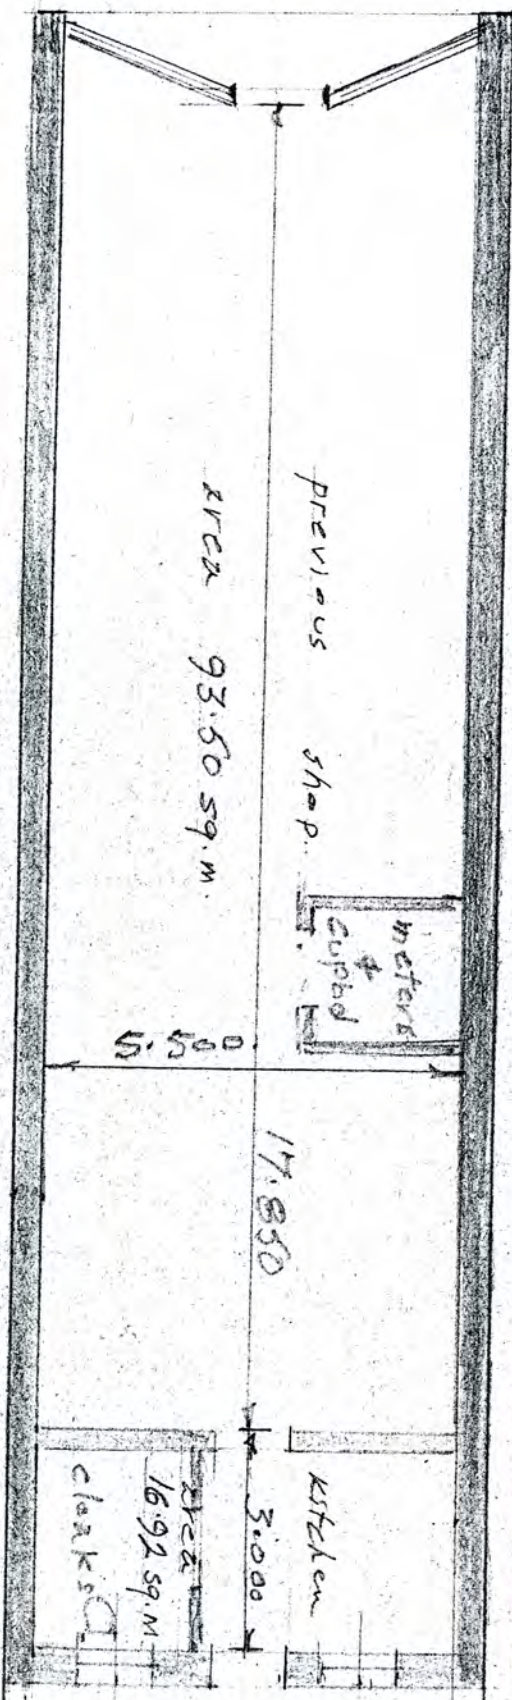

PREVIOUS SHOP.

area 93.50 sq.m.

17.850

kitchen

area 16.92 sq.m.

clocks

SERVICE

YAKS

PLAN AS EXISTING

NO 5, THE STREET, RUSTINGTON, BN16 3DJ.

Scale 1:100

