


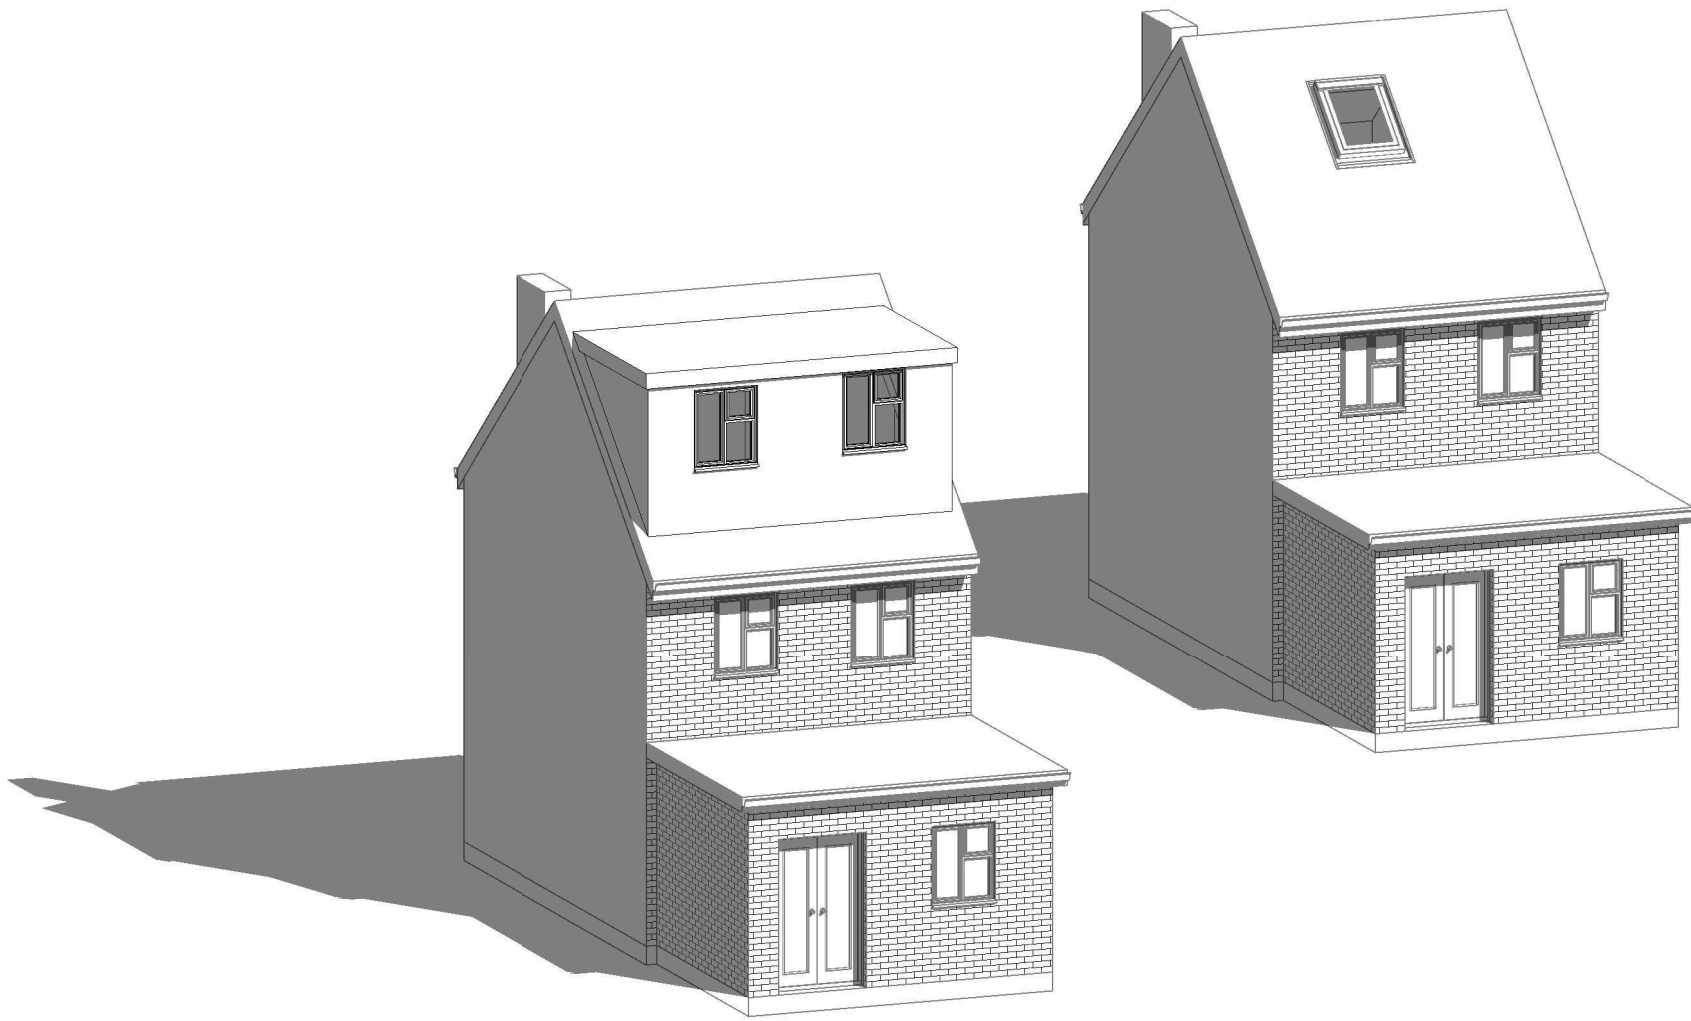

1 3D Rear

Scale @ A3 unless otherwise stated

1:500										50
1:200										20
1:100										10
1:50										5



PROJECT 43 Conbar Avenue BN16 3LZ	CLIENT Bailey			
	Date	Issue Date		Scale (@ A3)
SHEET 3D	Drawn by	SW	DRAWING NUMBER P105	REV
	Checked by	SR		