


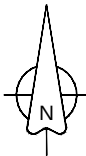


Ordnance Survey, (c) Crown Copyright 2015. All rights reserved. Licence number 100022432

Site Location Plan Scale 1:1250 @ A3





single-storey cedar-clad extension
to rear of house as approved with
300mm reduction to floor level



roof lantern to single
storey extension

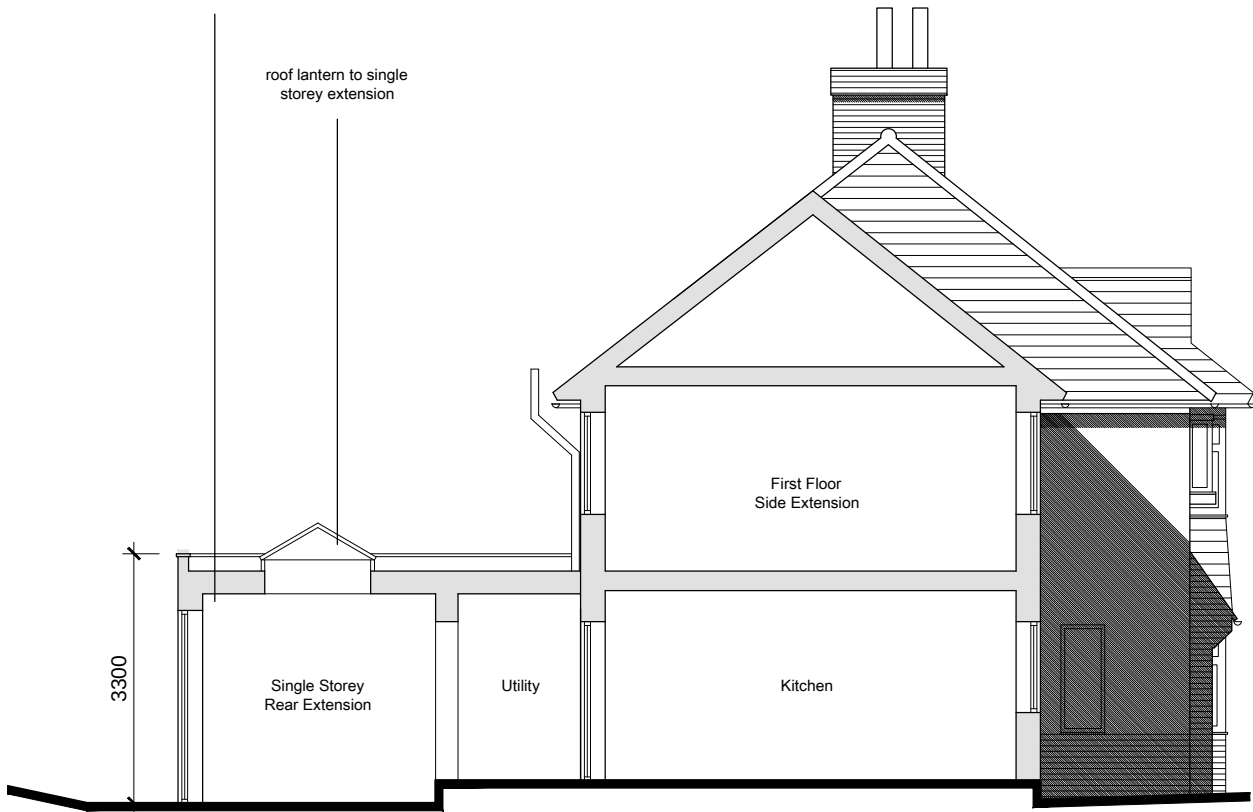

Indicative Section thru Extensions Scale 1:100 @ A1

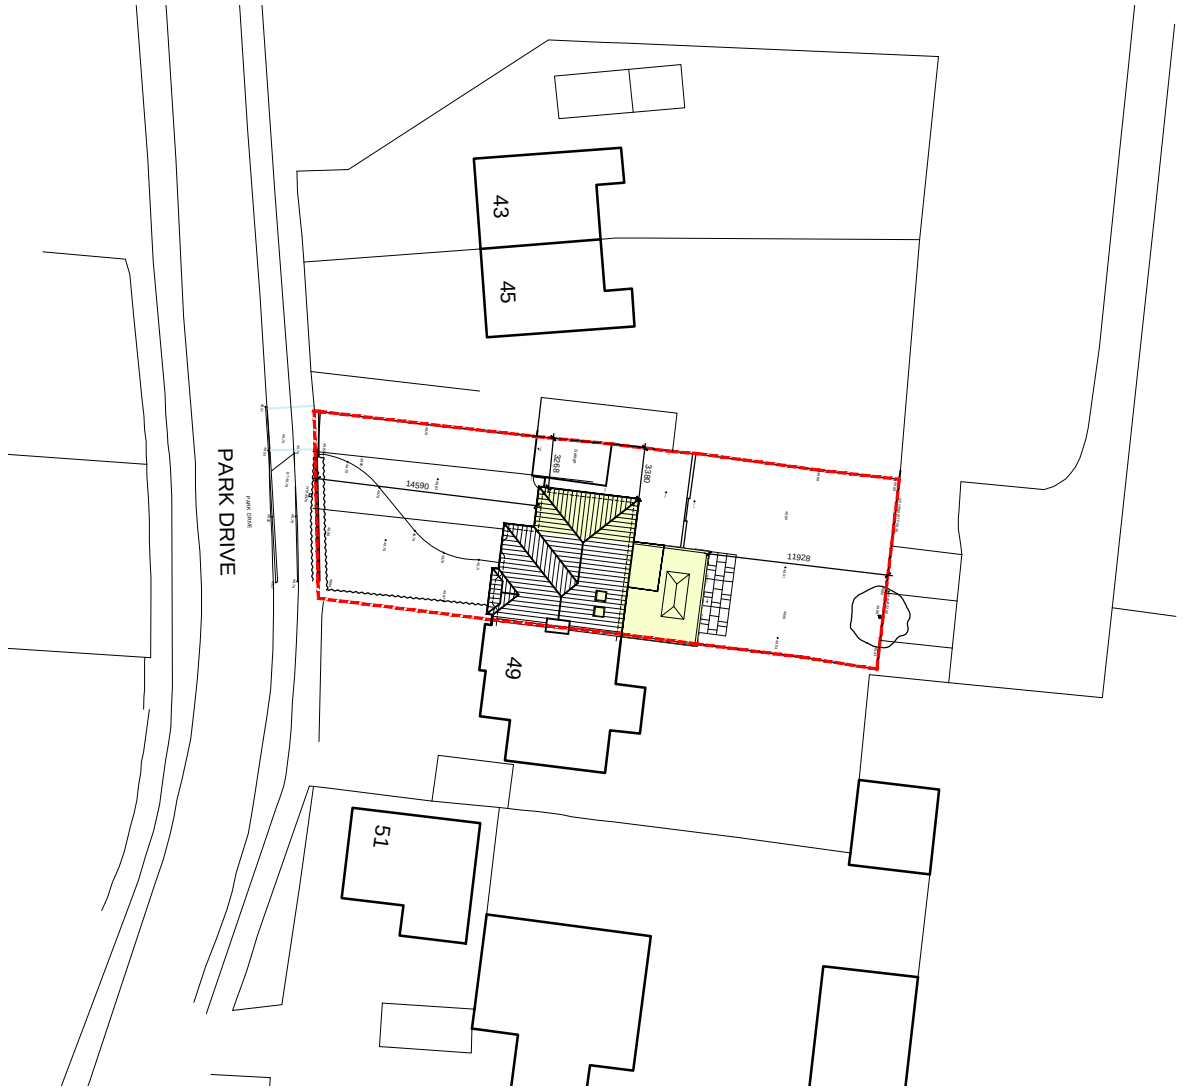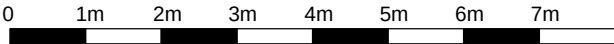

Site Block Plan Scale 1:500 @ A3

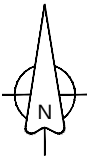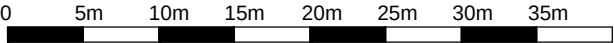

Client's Name
Mr and Mrs King

Drawing Title
Site Location and Block Plan
& Indicative Section

Job Title
47 Park Drive, Rustington,
West Sussex, BN16 3DY

Scale
SCALE VARIES

Drawn	Checked	Date
AK	AK	21.04.15
Job No	Drawing No	Rev
47/AK	001	C

APPROVAL

Rev	Date	Revision Details	Dr	Ch
C	15.06.15	Reduced rear extension floor level by 300mm	AK	AK
B	10.06.15	Updated to reduce rear extension to 3m height	AK	AK
A	28.04.15	Updated to provide neighbouring properties	AK	AK



London: Unit 1 West Coate House 3 Coate Street,
London E2 9AG
T 020 7729 5505 E london@ecearchitecture.com

Sussex: Brooklyn Chambers 11 Goring Road
Worthing West Sussex BN12 4AP
T 01903 248777 E sussex@ecearchitecture.com

www.ecearchitecture.com

ECE Architecture