

FRONT (n)

SIDE (e)

REAR (s)

Wayne Gander MCIAT
Architectural Technologist
98 Durrington Lane, Worthing
West Sussex BN13 2RQ
E : waynegander08@gmail.com

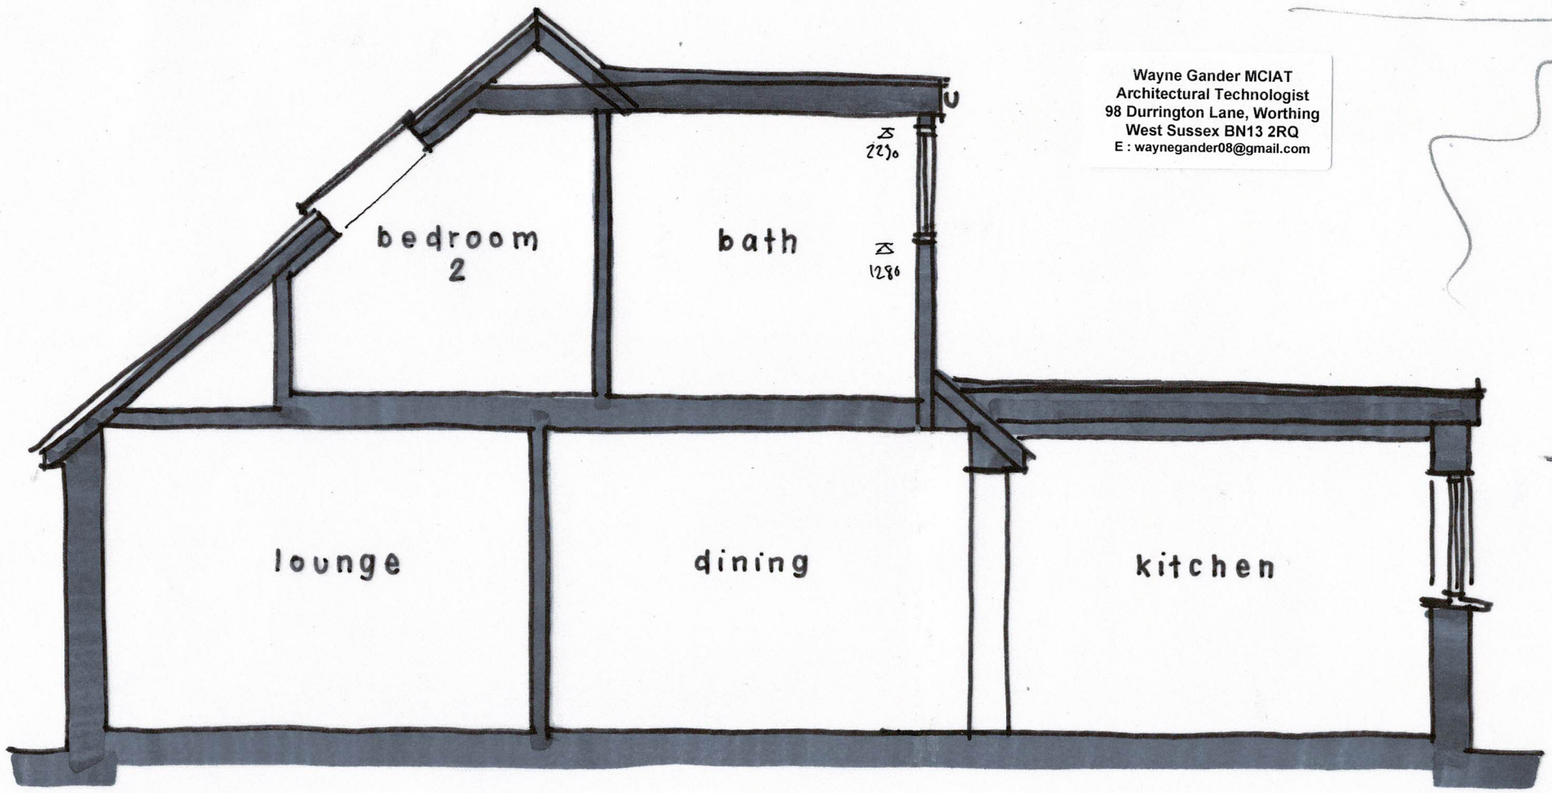

SECTION 1:50

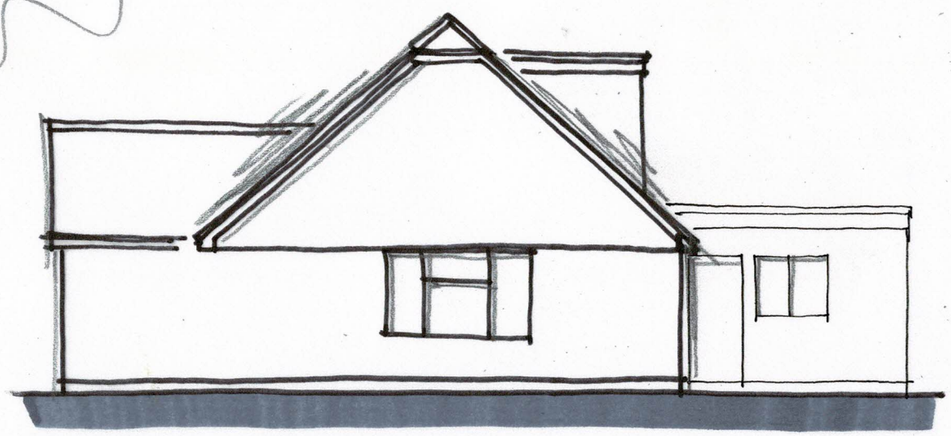

SIDE (w) ELEVATION 1:100 @ A3

0 1 2 3 4 5m
metres

1 BROOKSIDE AVENUE, RUSTINGTON
Existing details 02 June 2022

ARUN DISTRICT COUNCIL R/150/22/HH