Wayne Gander MCIAT
Architectural Technologist
98 Durrington Lane, Worthing
West Sussex BN13 2RQ
E : waynegander08@gmail.com

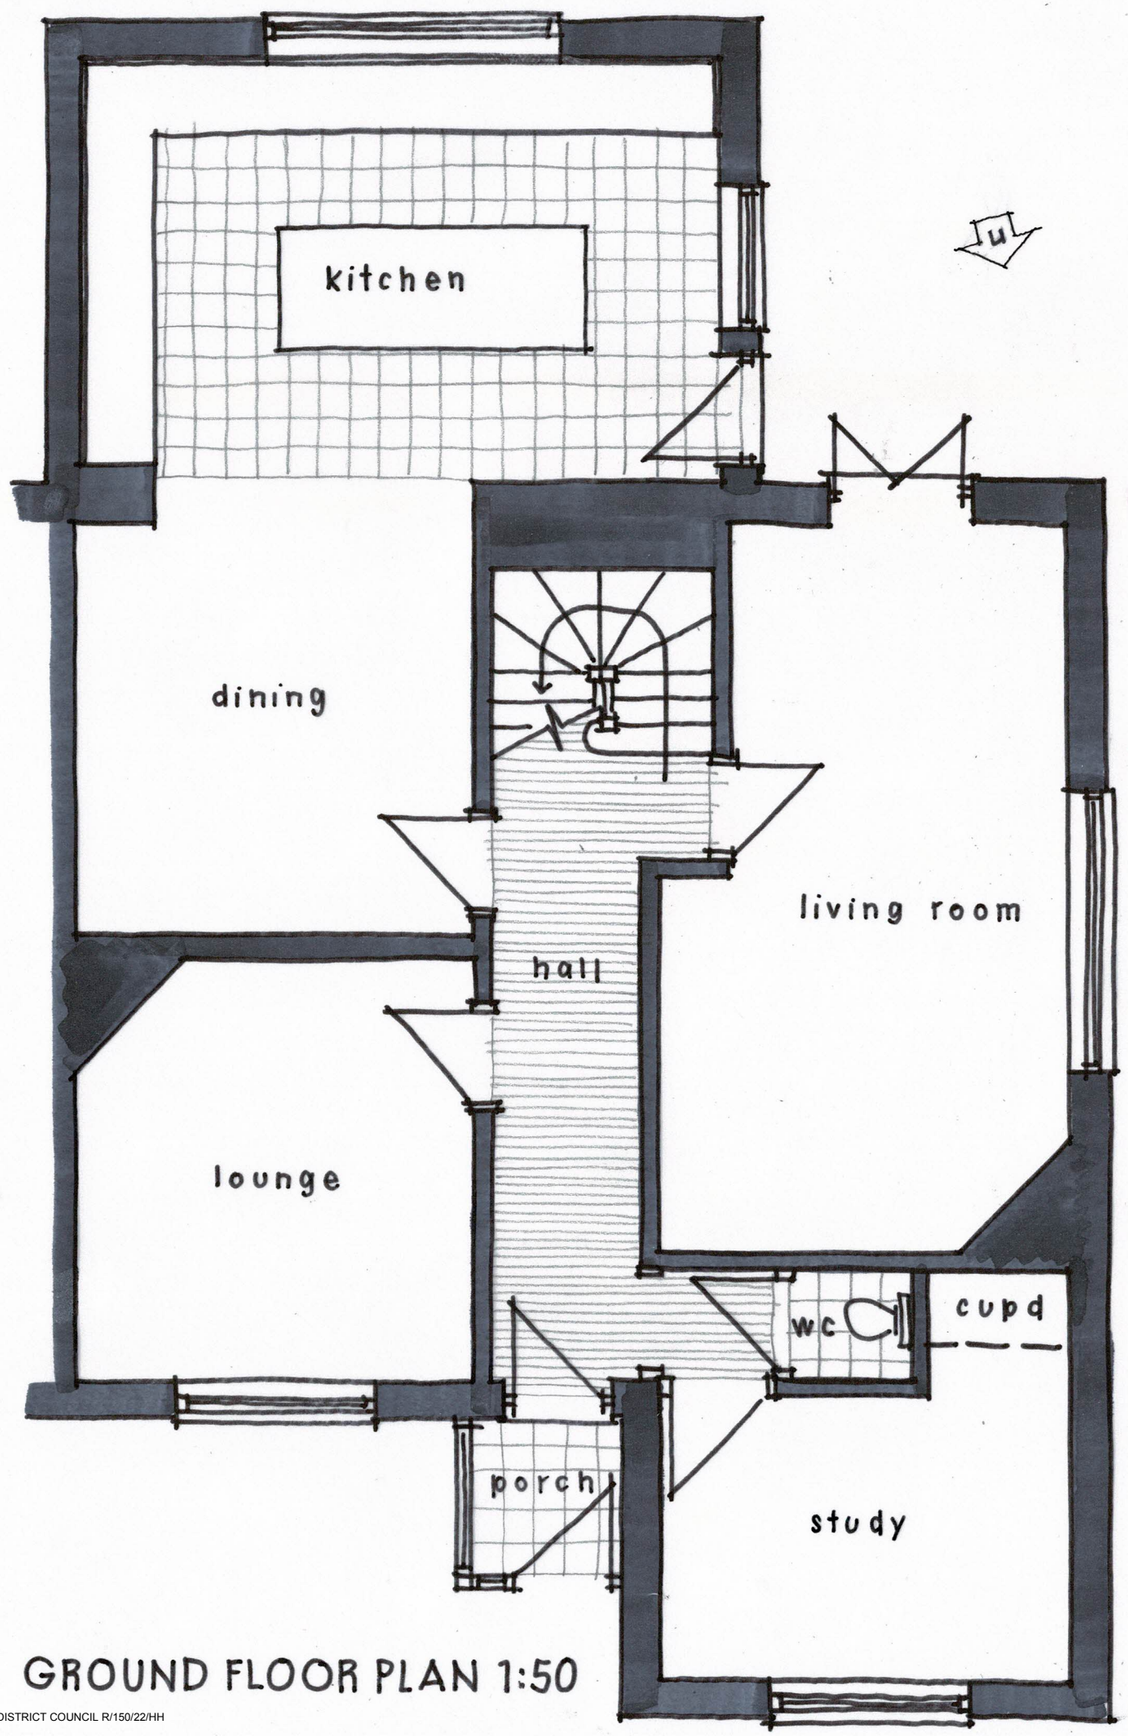

GROUND FLOOR PLAN 1:50

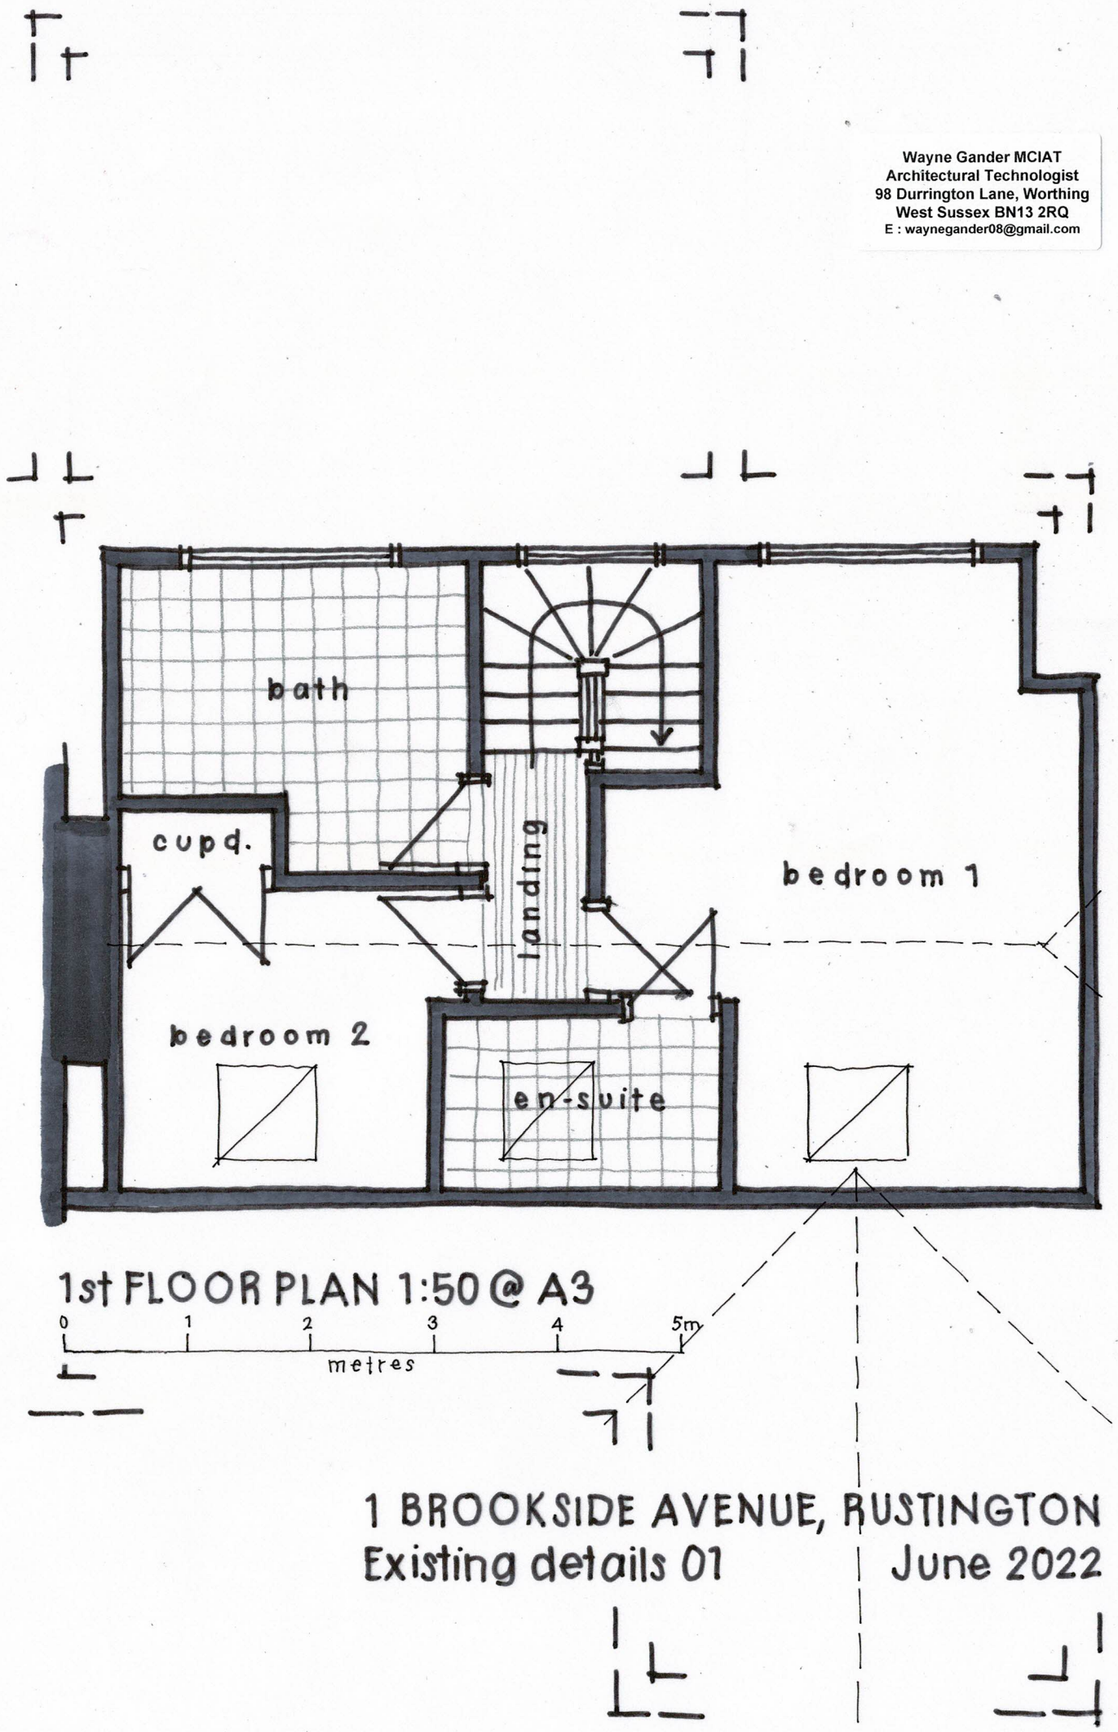

1st FLOOR PLAN 1:50 @ A3

1 BROOKSIDE AVENUE, RUSTINGTON
Existing details 01 June 2022

ARUN DISTRICT COUNCIL R/150/22/HH