# 1 BROOKSIDE AVENUE, RUSTINGTON

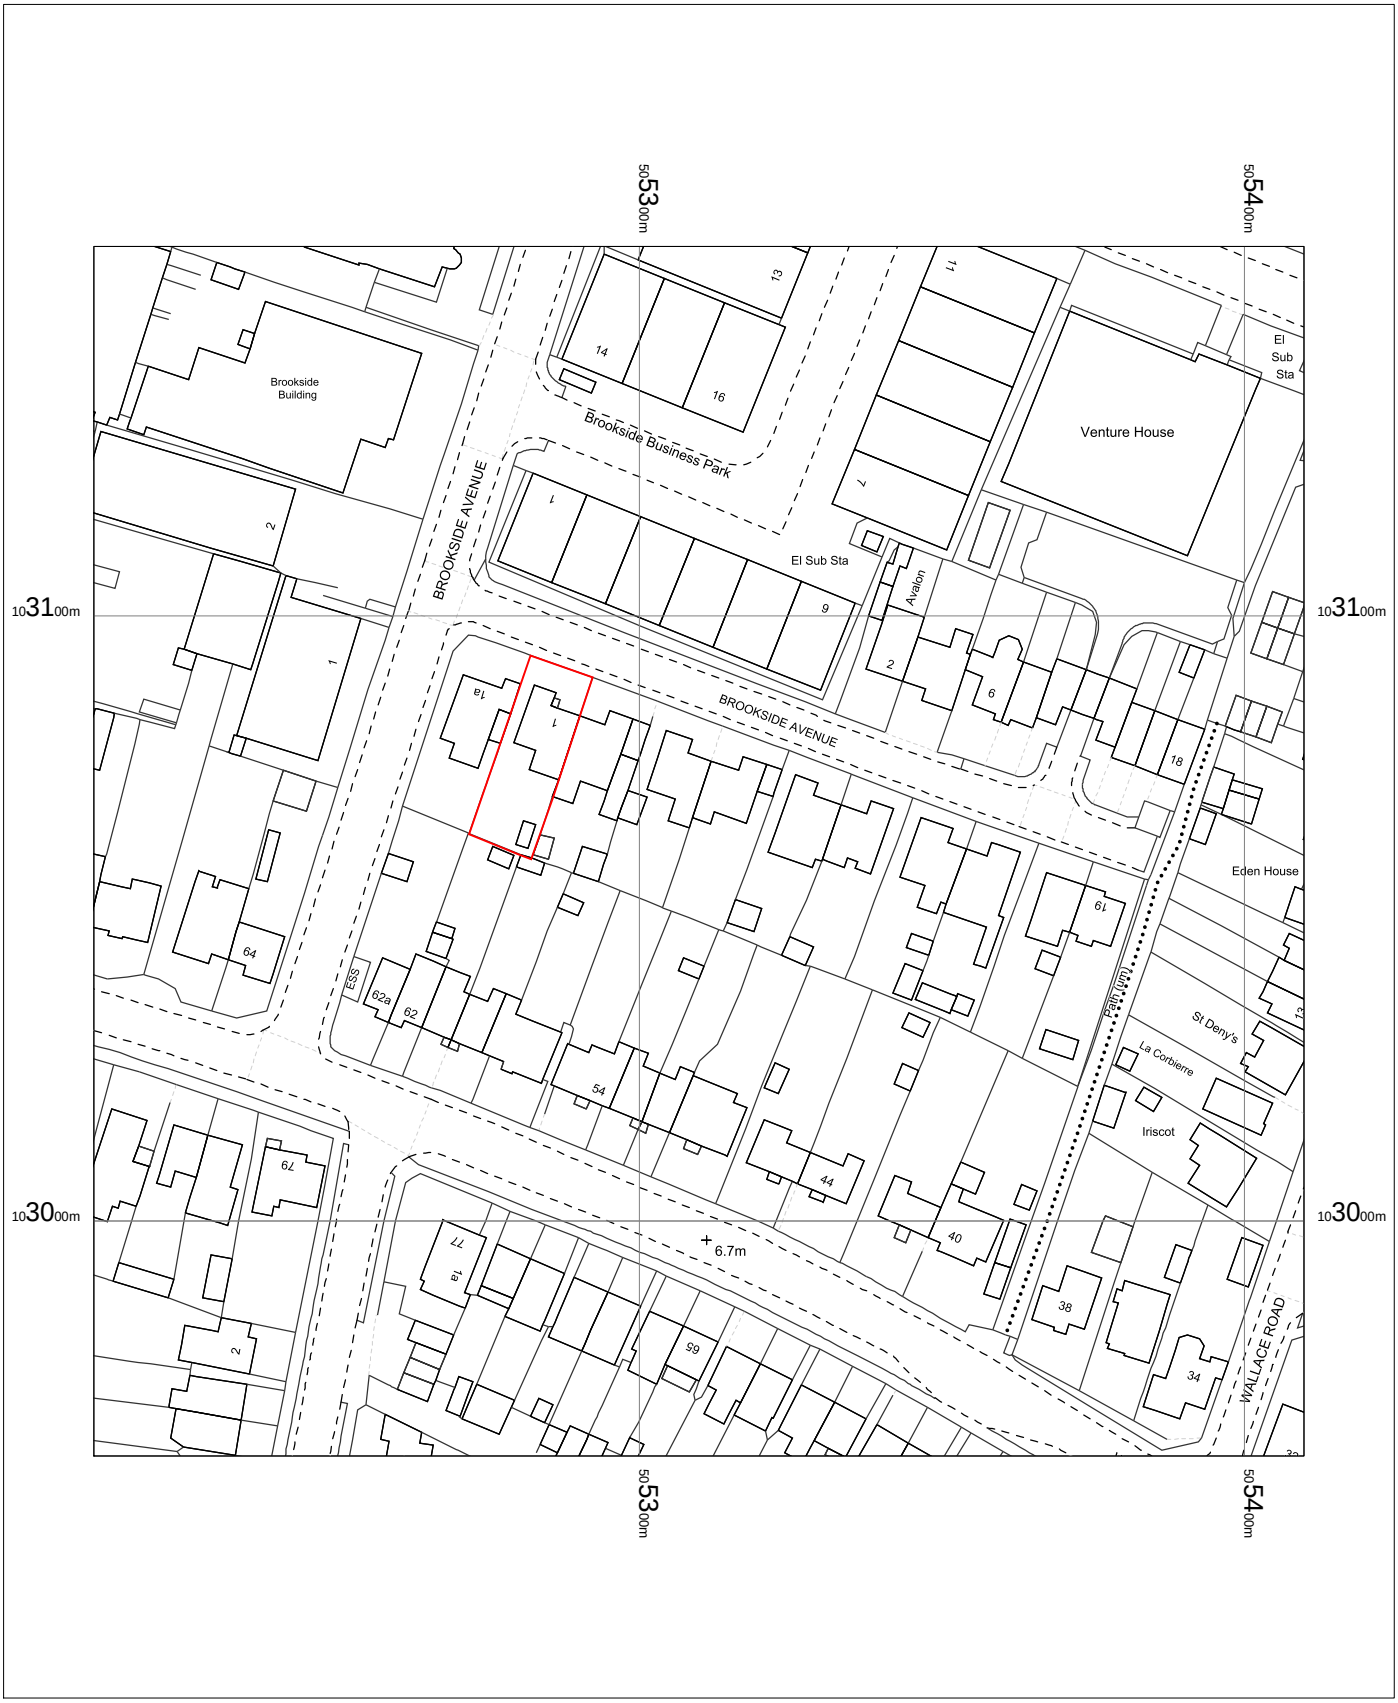


OS MasterMap 1250/2500/10000 scale
Thursday, June 30, 2022, ID: CM-01047559
www.centremapslive.co.uk

1:1250 scale print at A4, Centre: 505310 E, 103061 N

©Crown Copyright Ordnance Survey. Licence no. AC0000849896

N

Wayne Gander MCIAT
Chartered Architectural Technologist
98 Durrington Lane, Worthing,
West Sussex BN13 2RQ
M 07808 887896
E waynegander08@gmail.com

ARUN DISTRICT COUNCIL R/150/22/HH