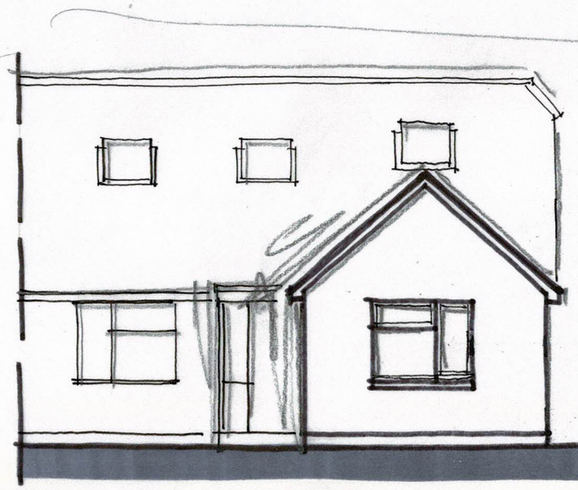

FRONT (n)

plain roof tiles to match existing

Cedral coloured composite cladding (colour t/b/q)

concealed flat roof

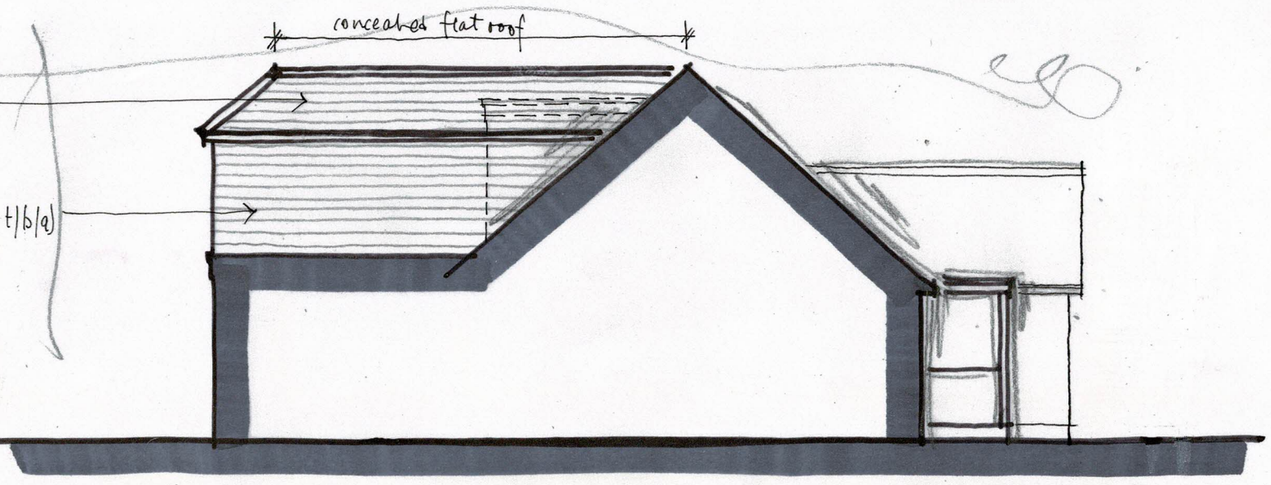

SIDE (e) ELEVATION 1:100 @ A3

0 1 2 3 4 5m
metres

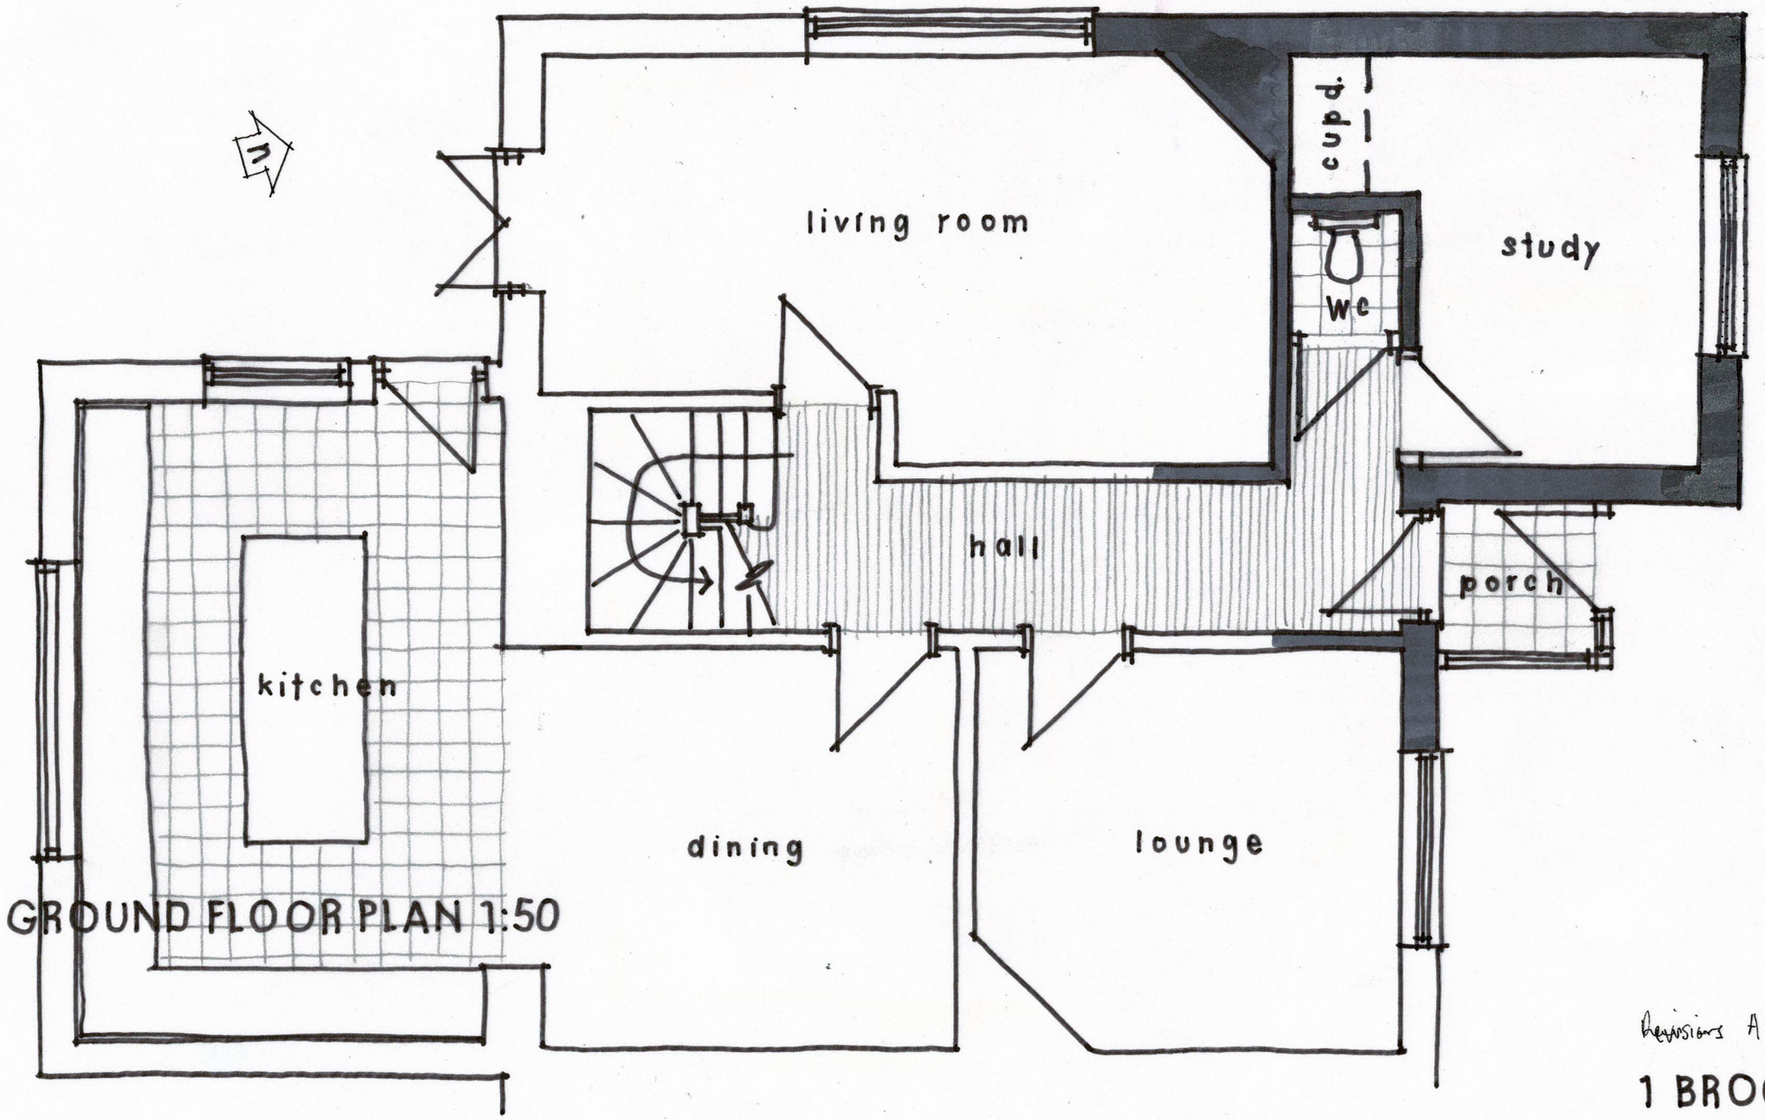

GROUND FLOOR PLAN 1:50

Wayne Gander MCIAT
Architectural Technologist
98 Durrington Lane, Worthing
West Sussex BN13 2RQ
E : waynegander08@gmail.com

Revisions A - front extension omitted 17/8/22

1 BROOKSIDE AVENUE, RUSTINGTON

Proposals 03 A June 2022

ARUN DISTRICT COUNCIL R/150/22/HH