


Site address
Miss K. Faulkner
18 Dingley Road.
Rustington
West Sussex
BN16 3PY

Site agent Paul Wood.
P.W. Building Services
07468535720

New Raised path - New fencing

Drawing N° 142 KF
Date 10-JUNE-2018
Scale 1:50
All measurements in mm

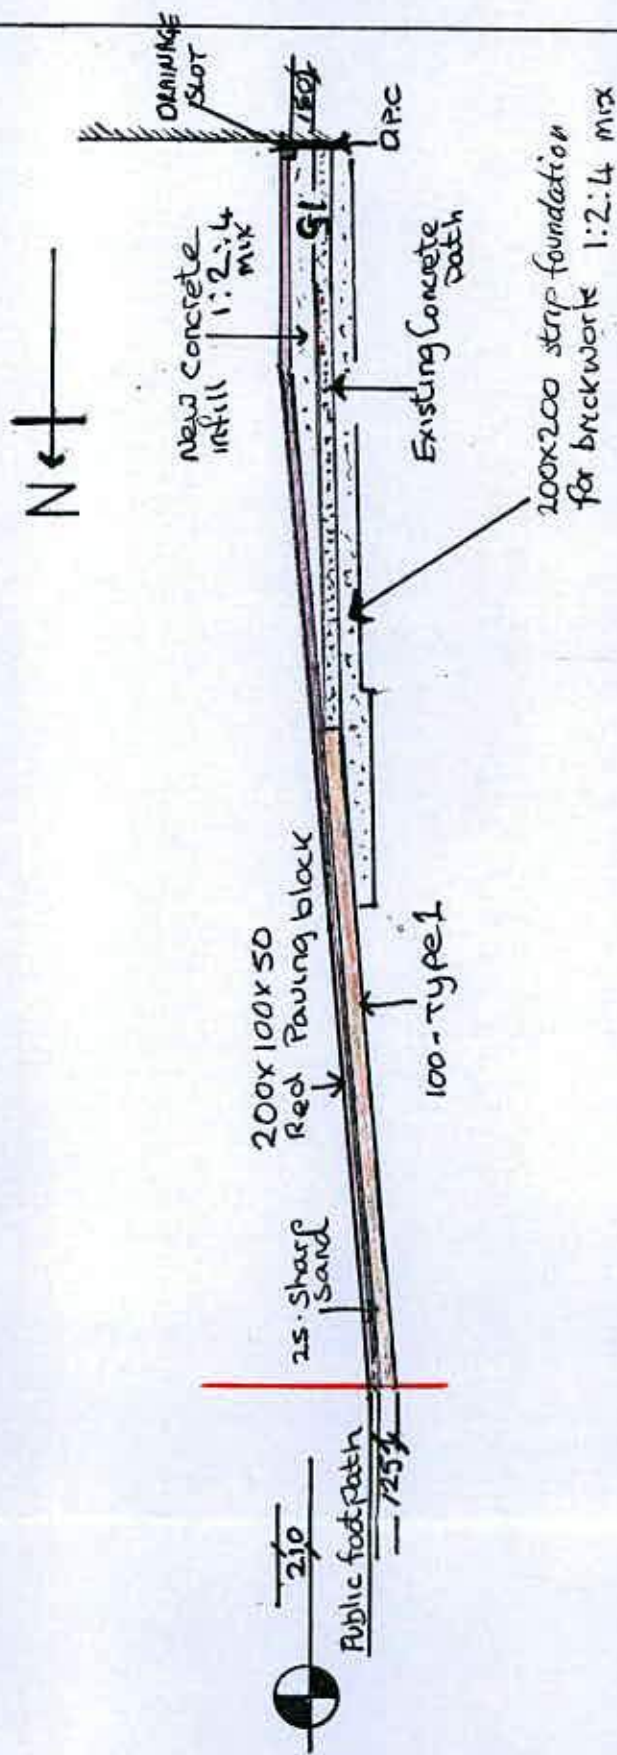


Fence A
Reason for height is to restrict the boilerfumes from N° 16 from entering property N° 18.

Fence B
Is too stop N° 16 from using N° 18's footpath as there own.

Fence C
to hide bins

Fence D
To hide N° 20's rubbish tip

Side View

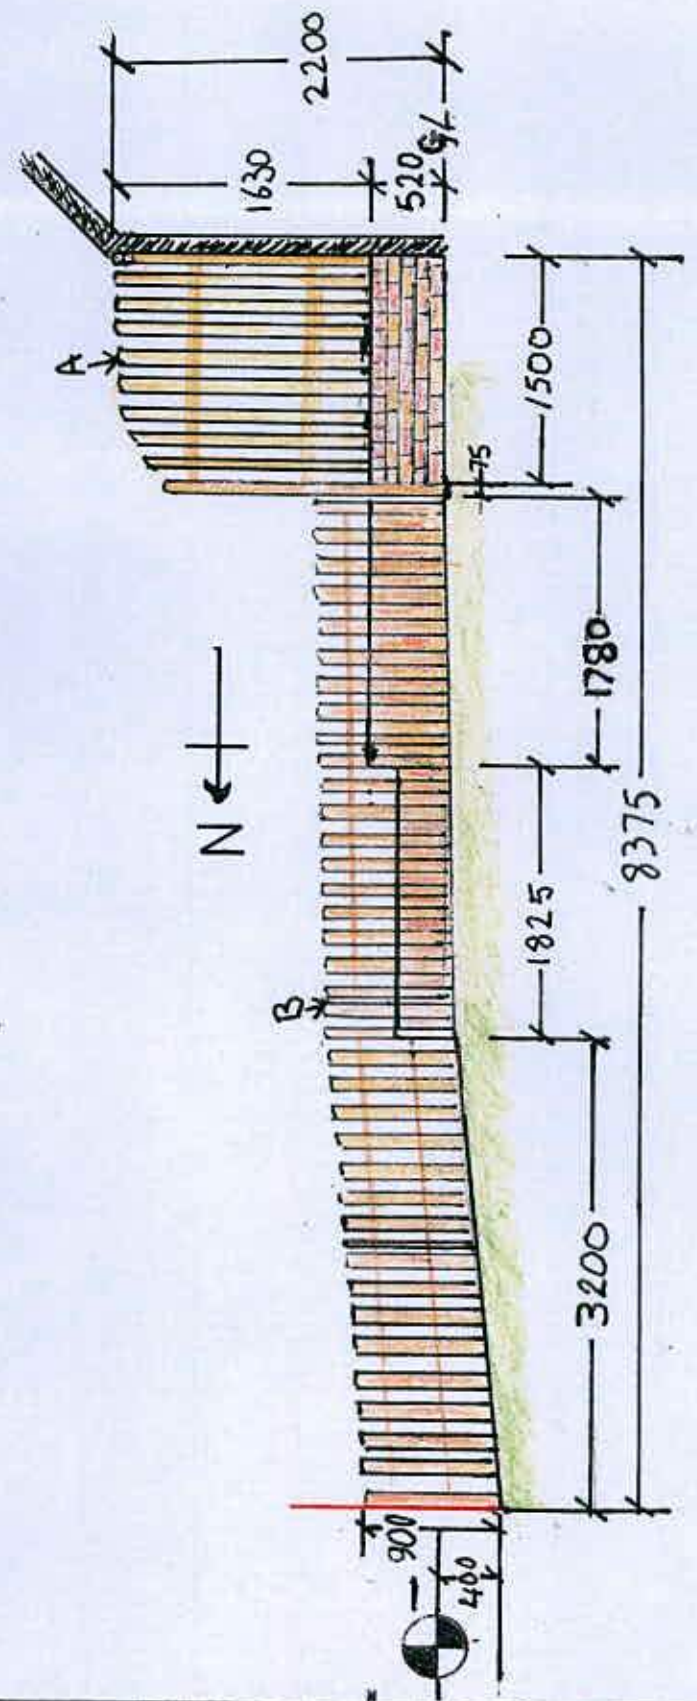

FRONT VIEW

