


Existing Elevation

Proposed Elevation

GARDEN WALL DETAILS

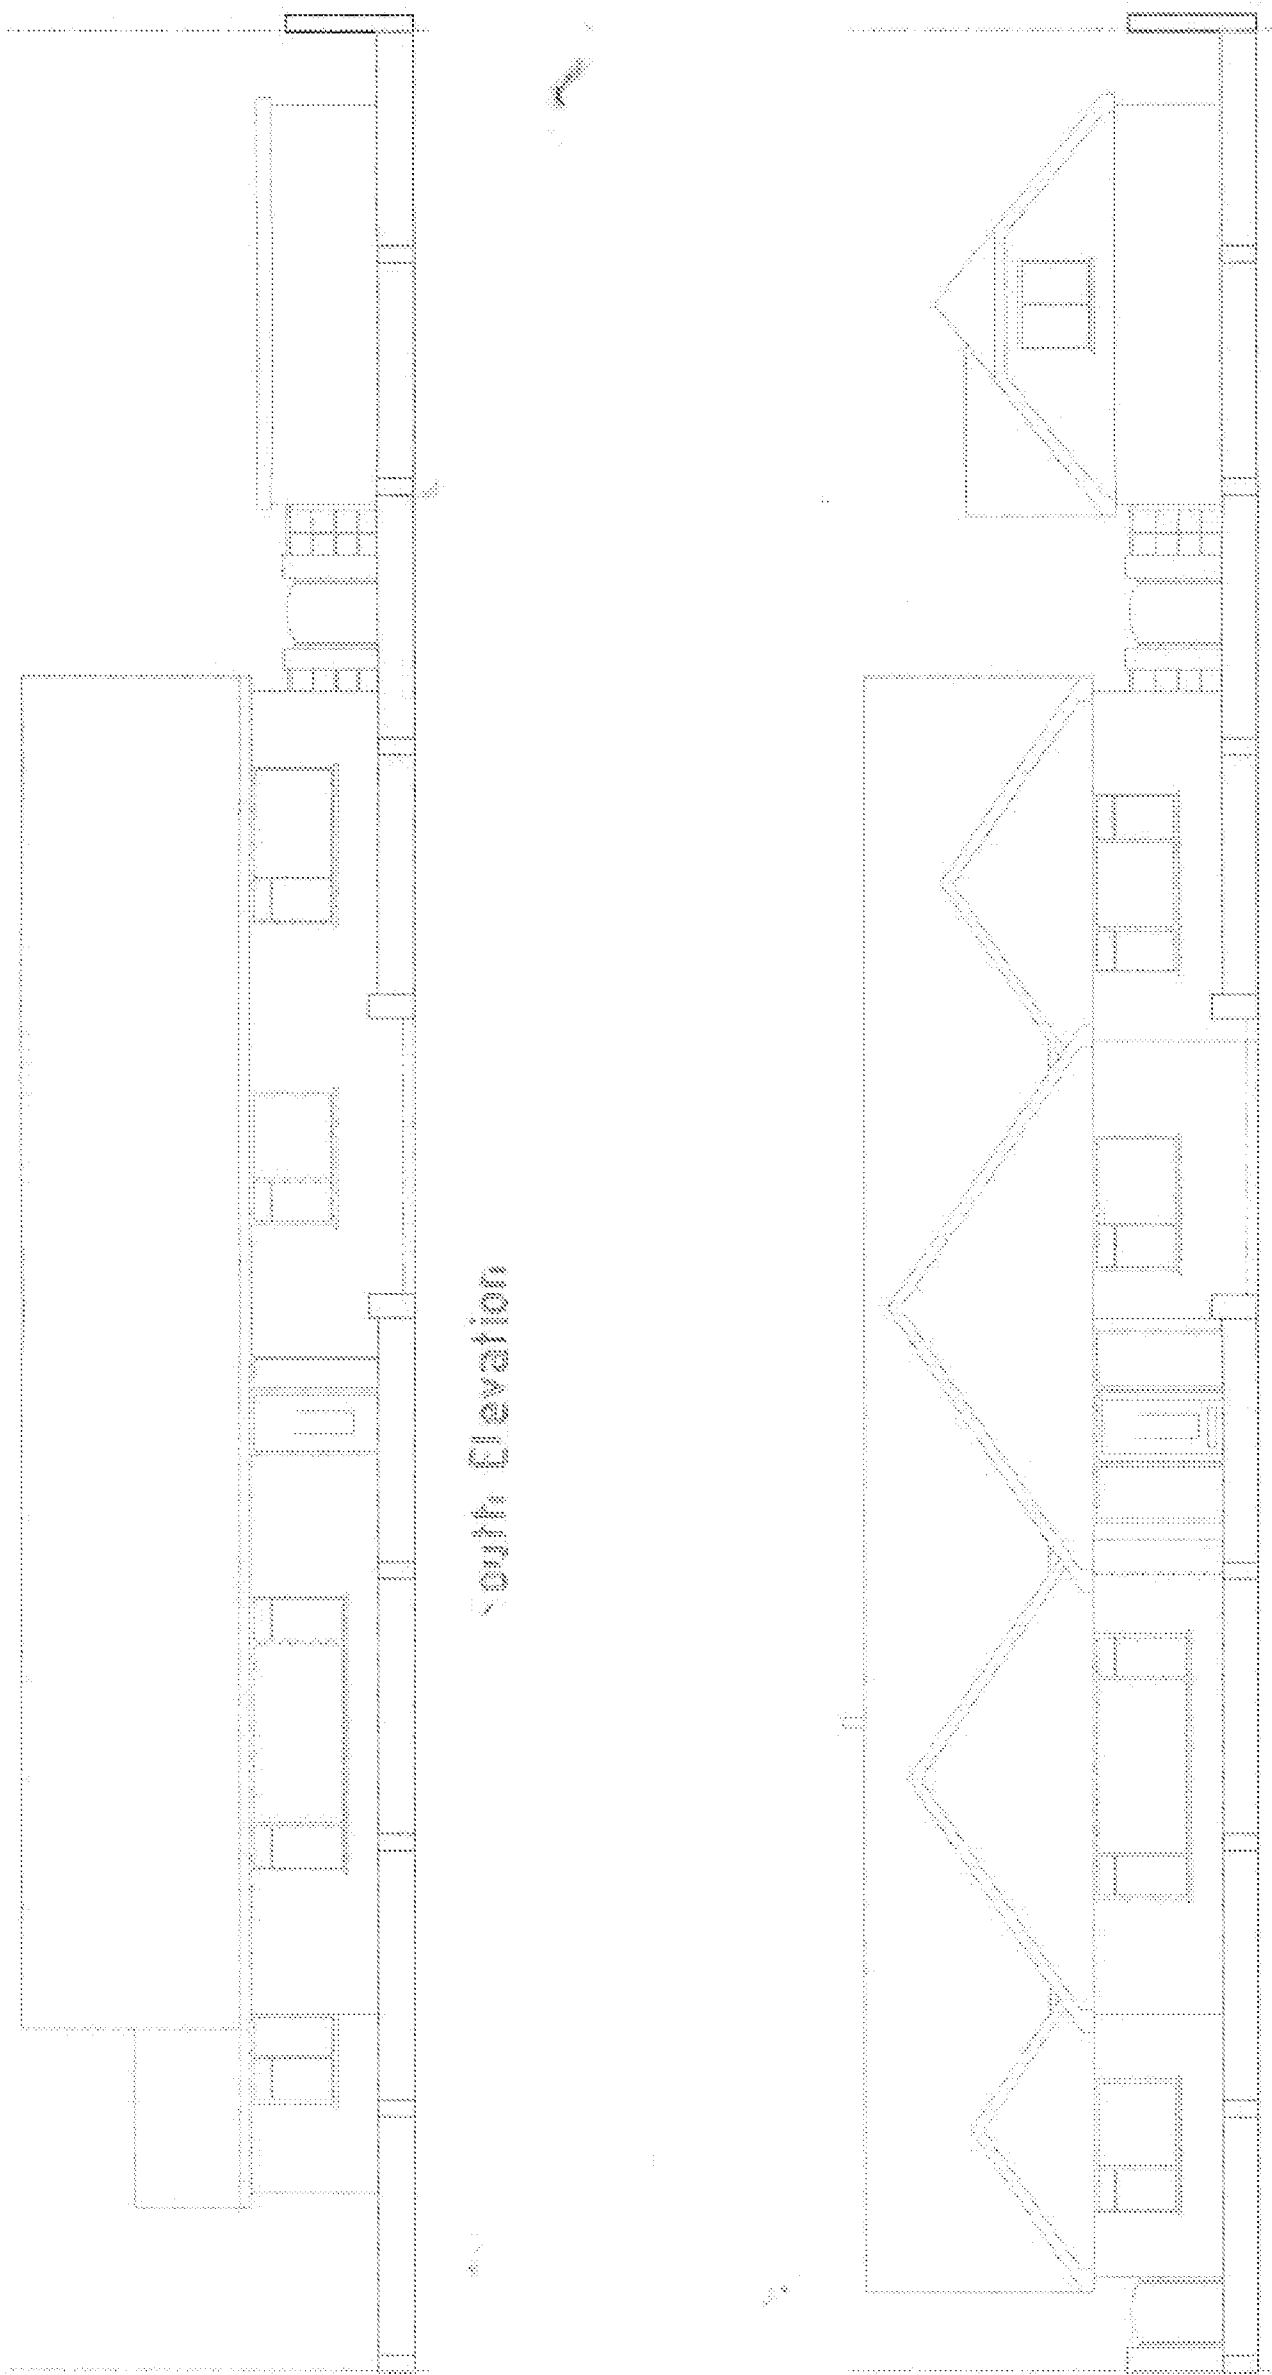

ARUN DISTRICT COUNCIL	
No.	Q 152/13
CUBERTON	
Received	4913

PROJECT Proposed front and rear extensions including extension to garage with pitched roof and new raised front wall at 8 West Mead, East Preston. BN16 2SL CLIENT Mr & Mrs K Drew	Scales 1:50, 1:100 1:500, 1:1250	Revisions A) Sept 13 New wall removed
	Date May 2013	
	Drawn srb	
	Drawing No 15/13/06	