




Rear - West

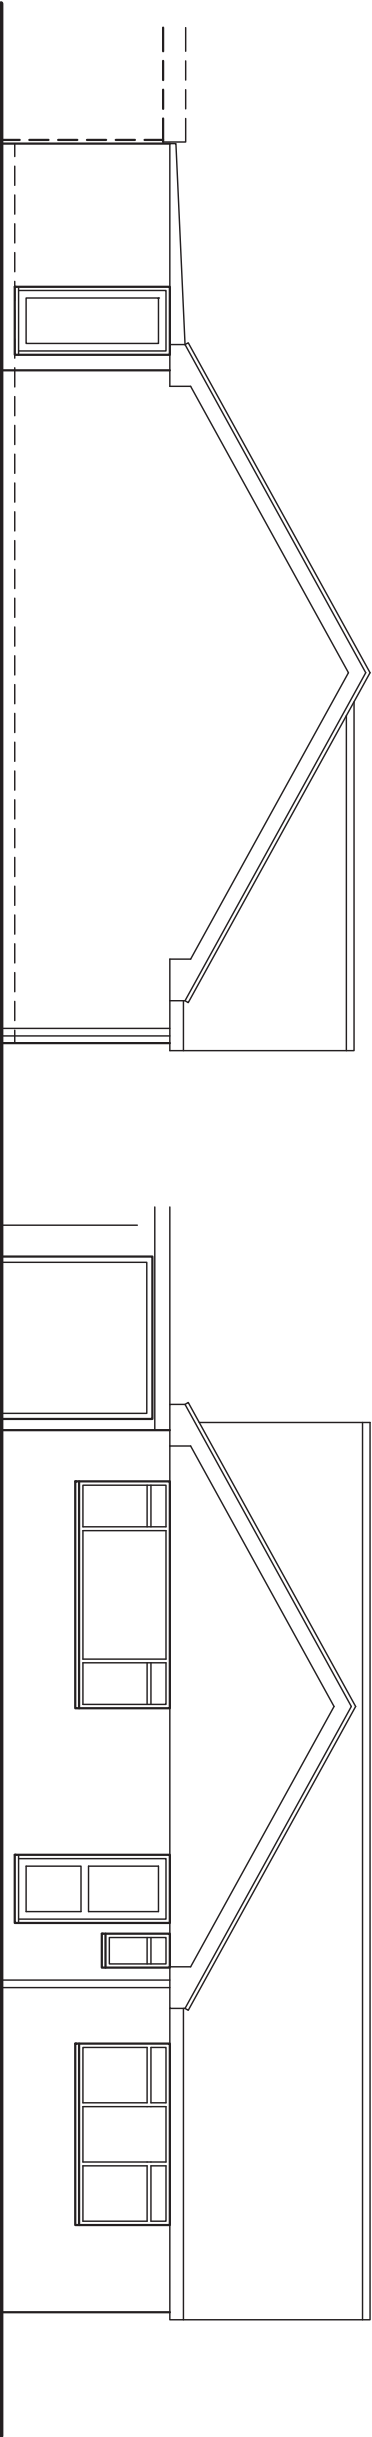

Front - East

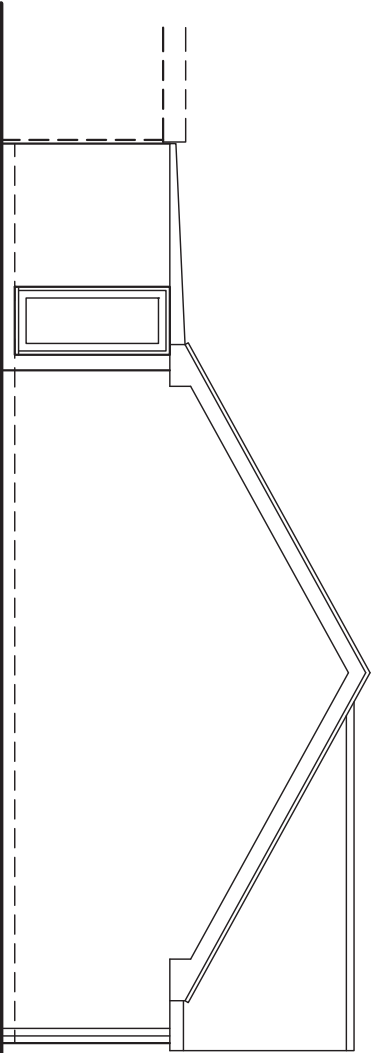

Side - South

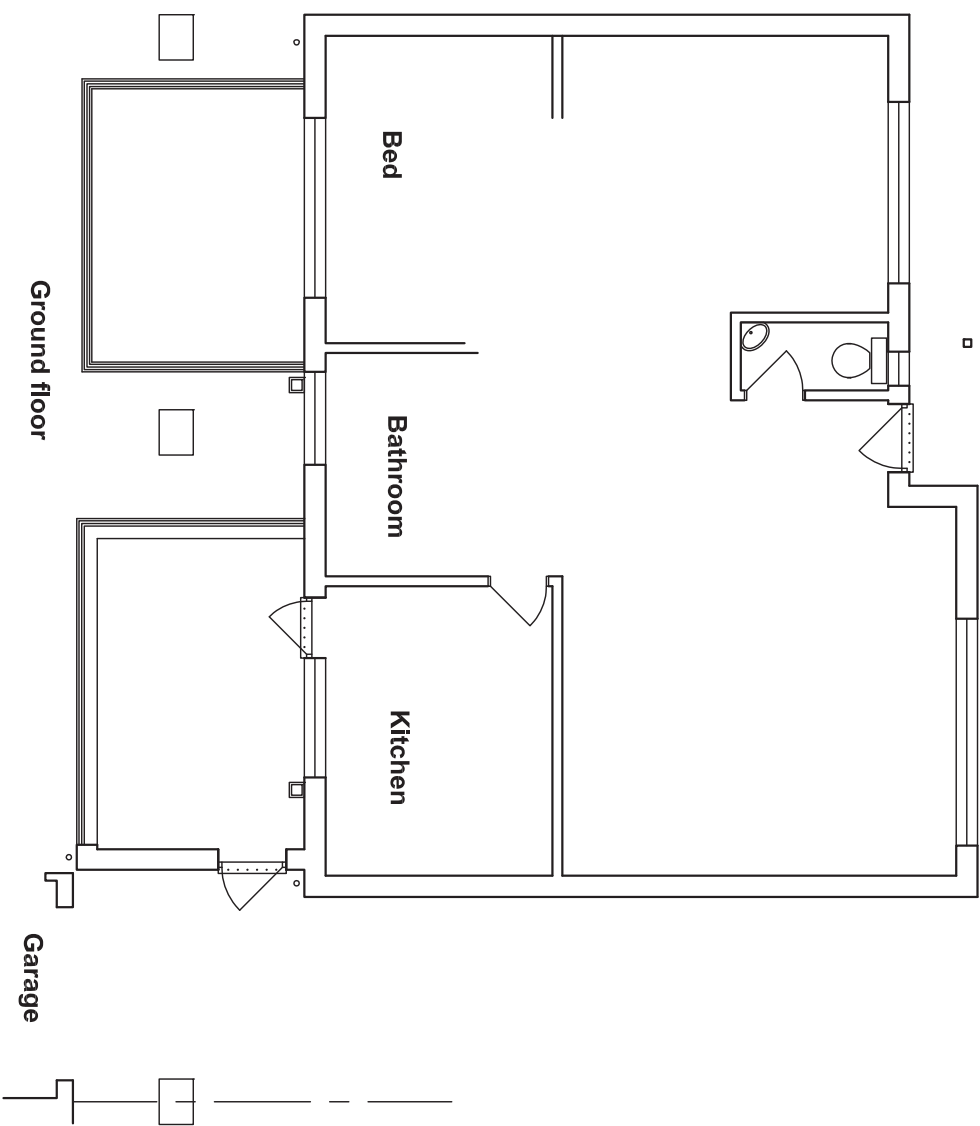

Ground floor


Garage

|A| plan revision
Amendments: –

24/07/2012

Bryceson Shaw Associates
Surveyors and Designers

2 Wellesley Court, Fitzalan Road, Littlehampton,
West Sussex BN17 5JW
Tel. & Fax 01903 734381 Mobile: 07889 651301
E-mail: brycesonshaw@btinternet.com

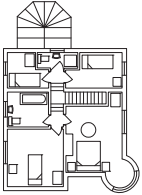

Project:
Proposed replacement orangery; 10 Frobisher Way,
Rustington BN16 2BA

Drawing:
Plans and elevations as existing

For:
Mr. & Mrs. Sharman

Drawn: PKS Date: June 2012

Scales: 1:100 No: 1238/01/01/A

To scale when printed on A3