


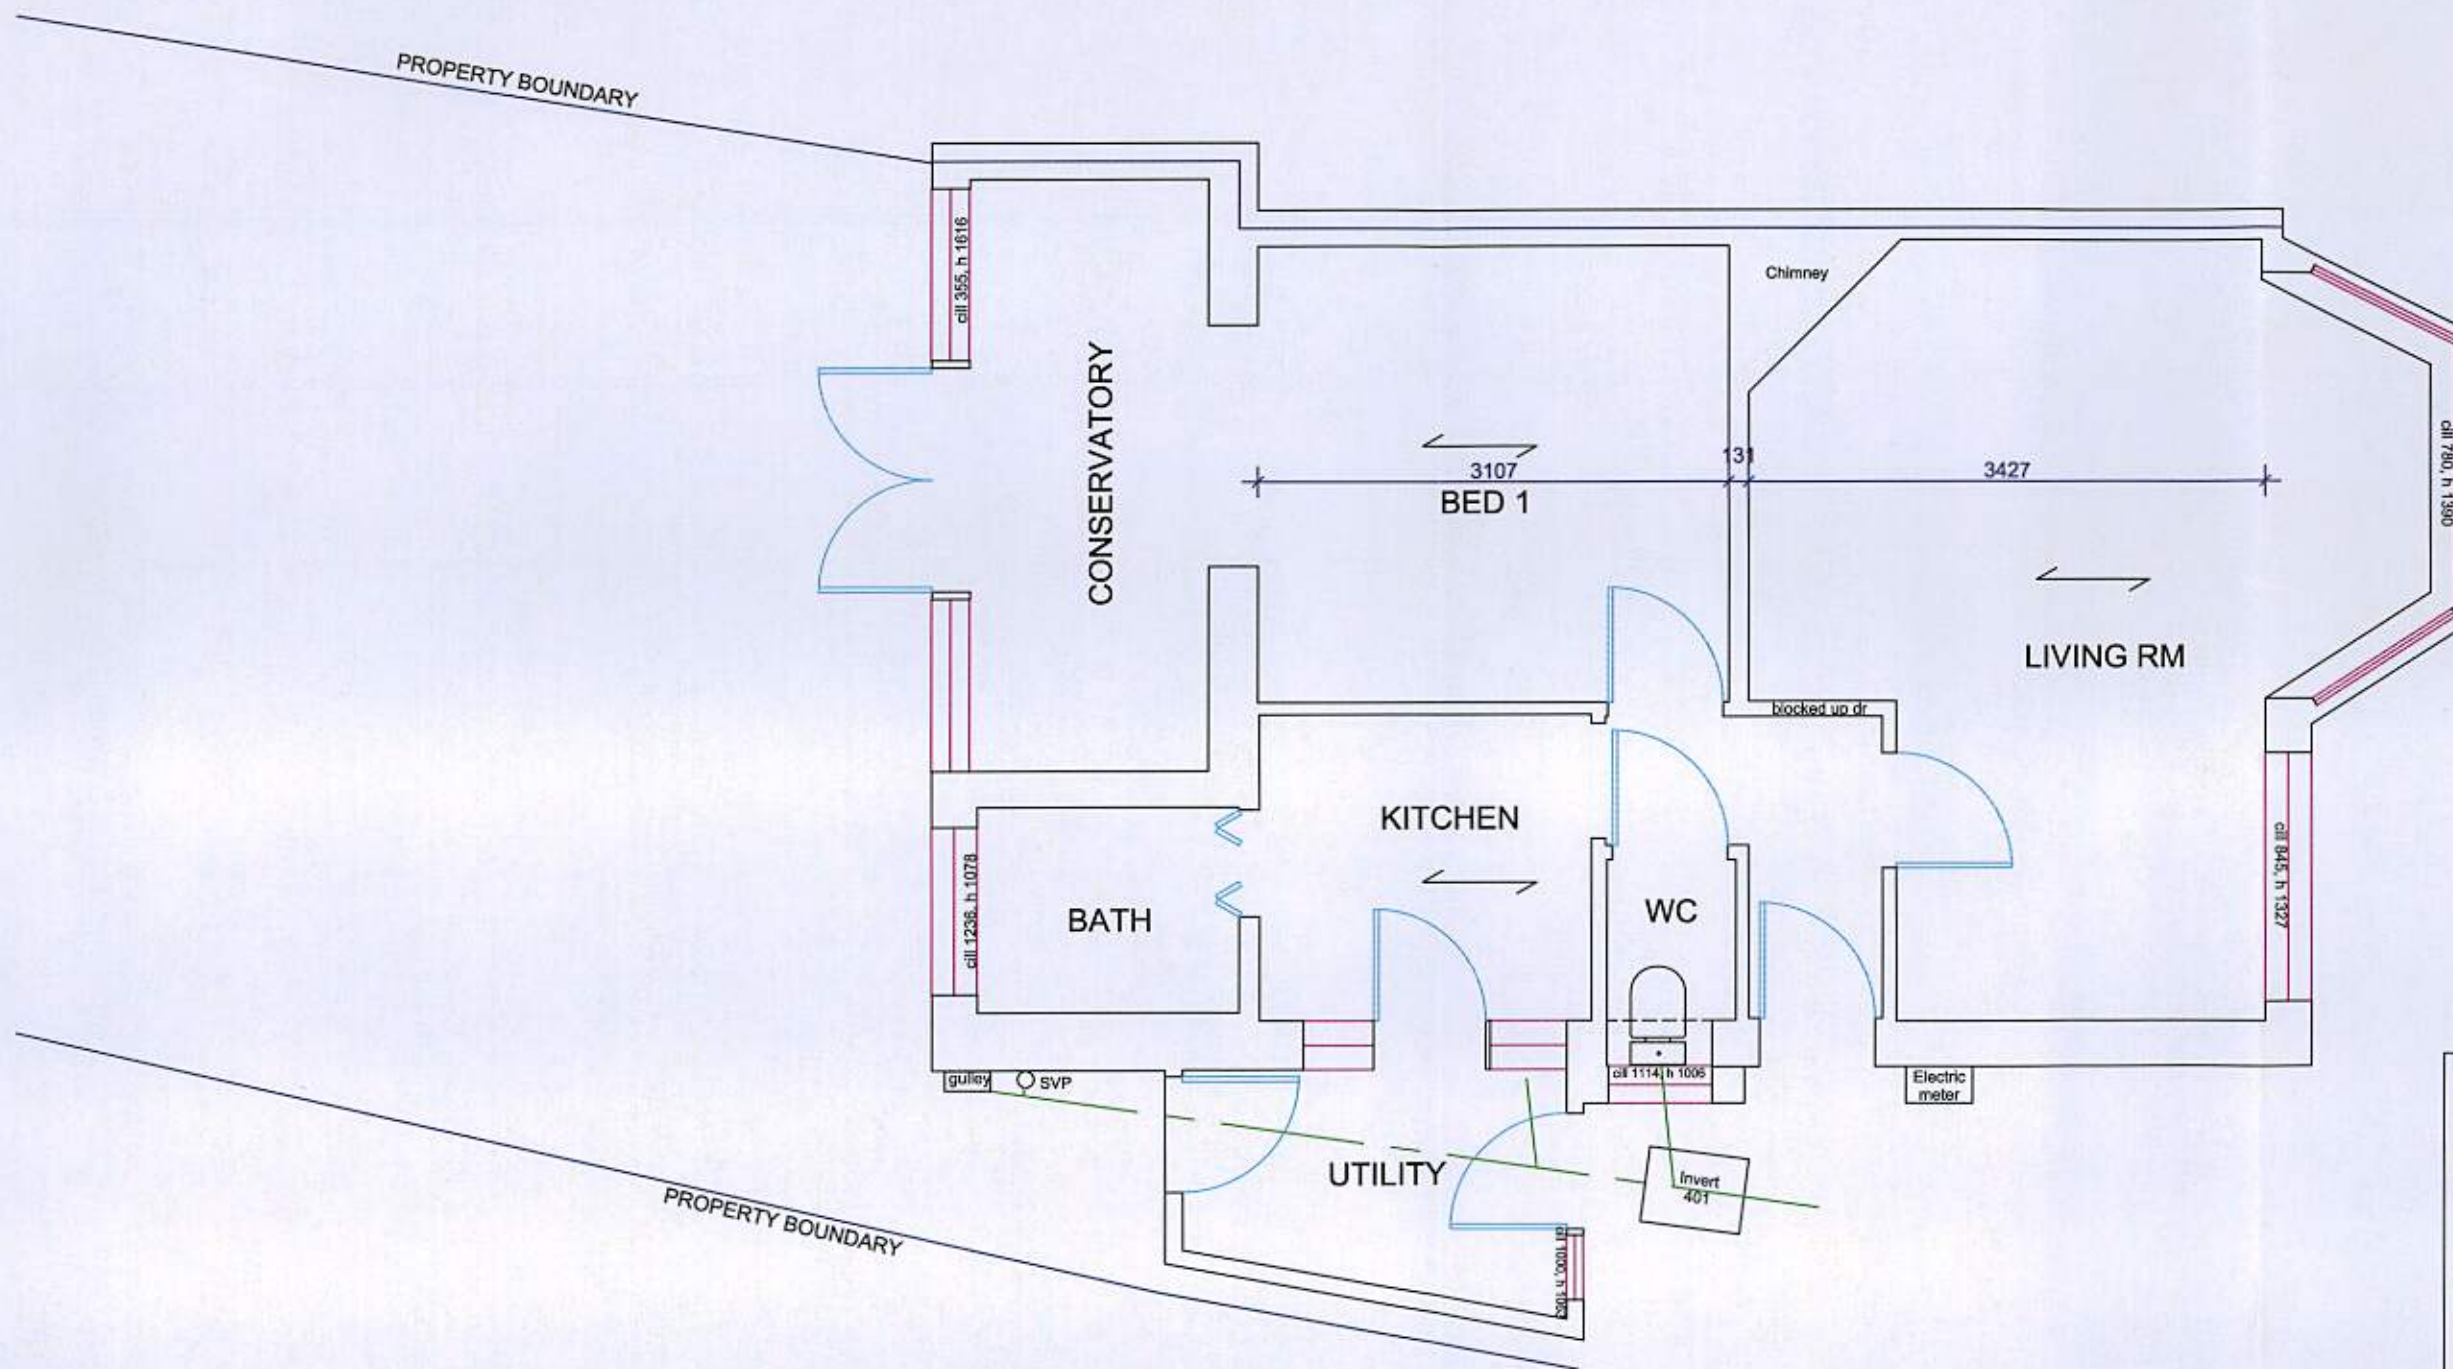


GROUND FLOOR EXISTING

Bob Connor
51 Chaucer Road
Rustington
BN16 2PQ

GF PLAN EXISTING

DWG No: Connor-Bob-169-v3b-01

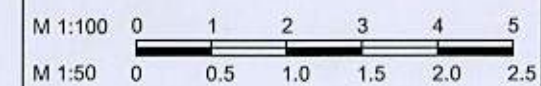

SCALE @ A3: 1:50

- 01 All drawings are preliminary unless stated differently. Preliminary drawings are not to be built or manufactured from.
 02 All structural work where mentioned on this drawing is subject to a qualified structural and civil engineer calculations.
 03 These plans may be subject to "Planning & Building Regulation Approval" or any other statute in law.
 04 All materials to match existing unless otherwise stated.
 05 This drawing is indicative and is not a structural engineering drawing.

Architectural Services

01243 767440

Forum House, Stirling Rd, Chichester, PO19 7DN