



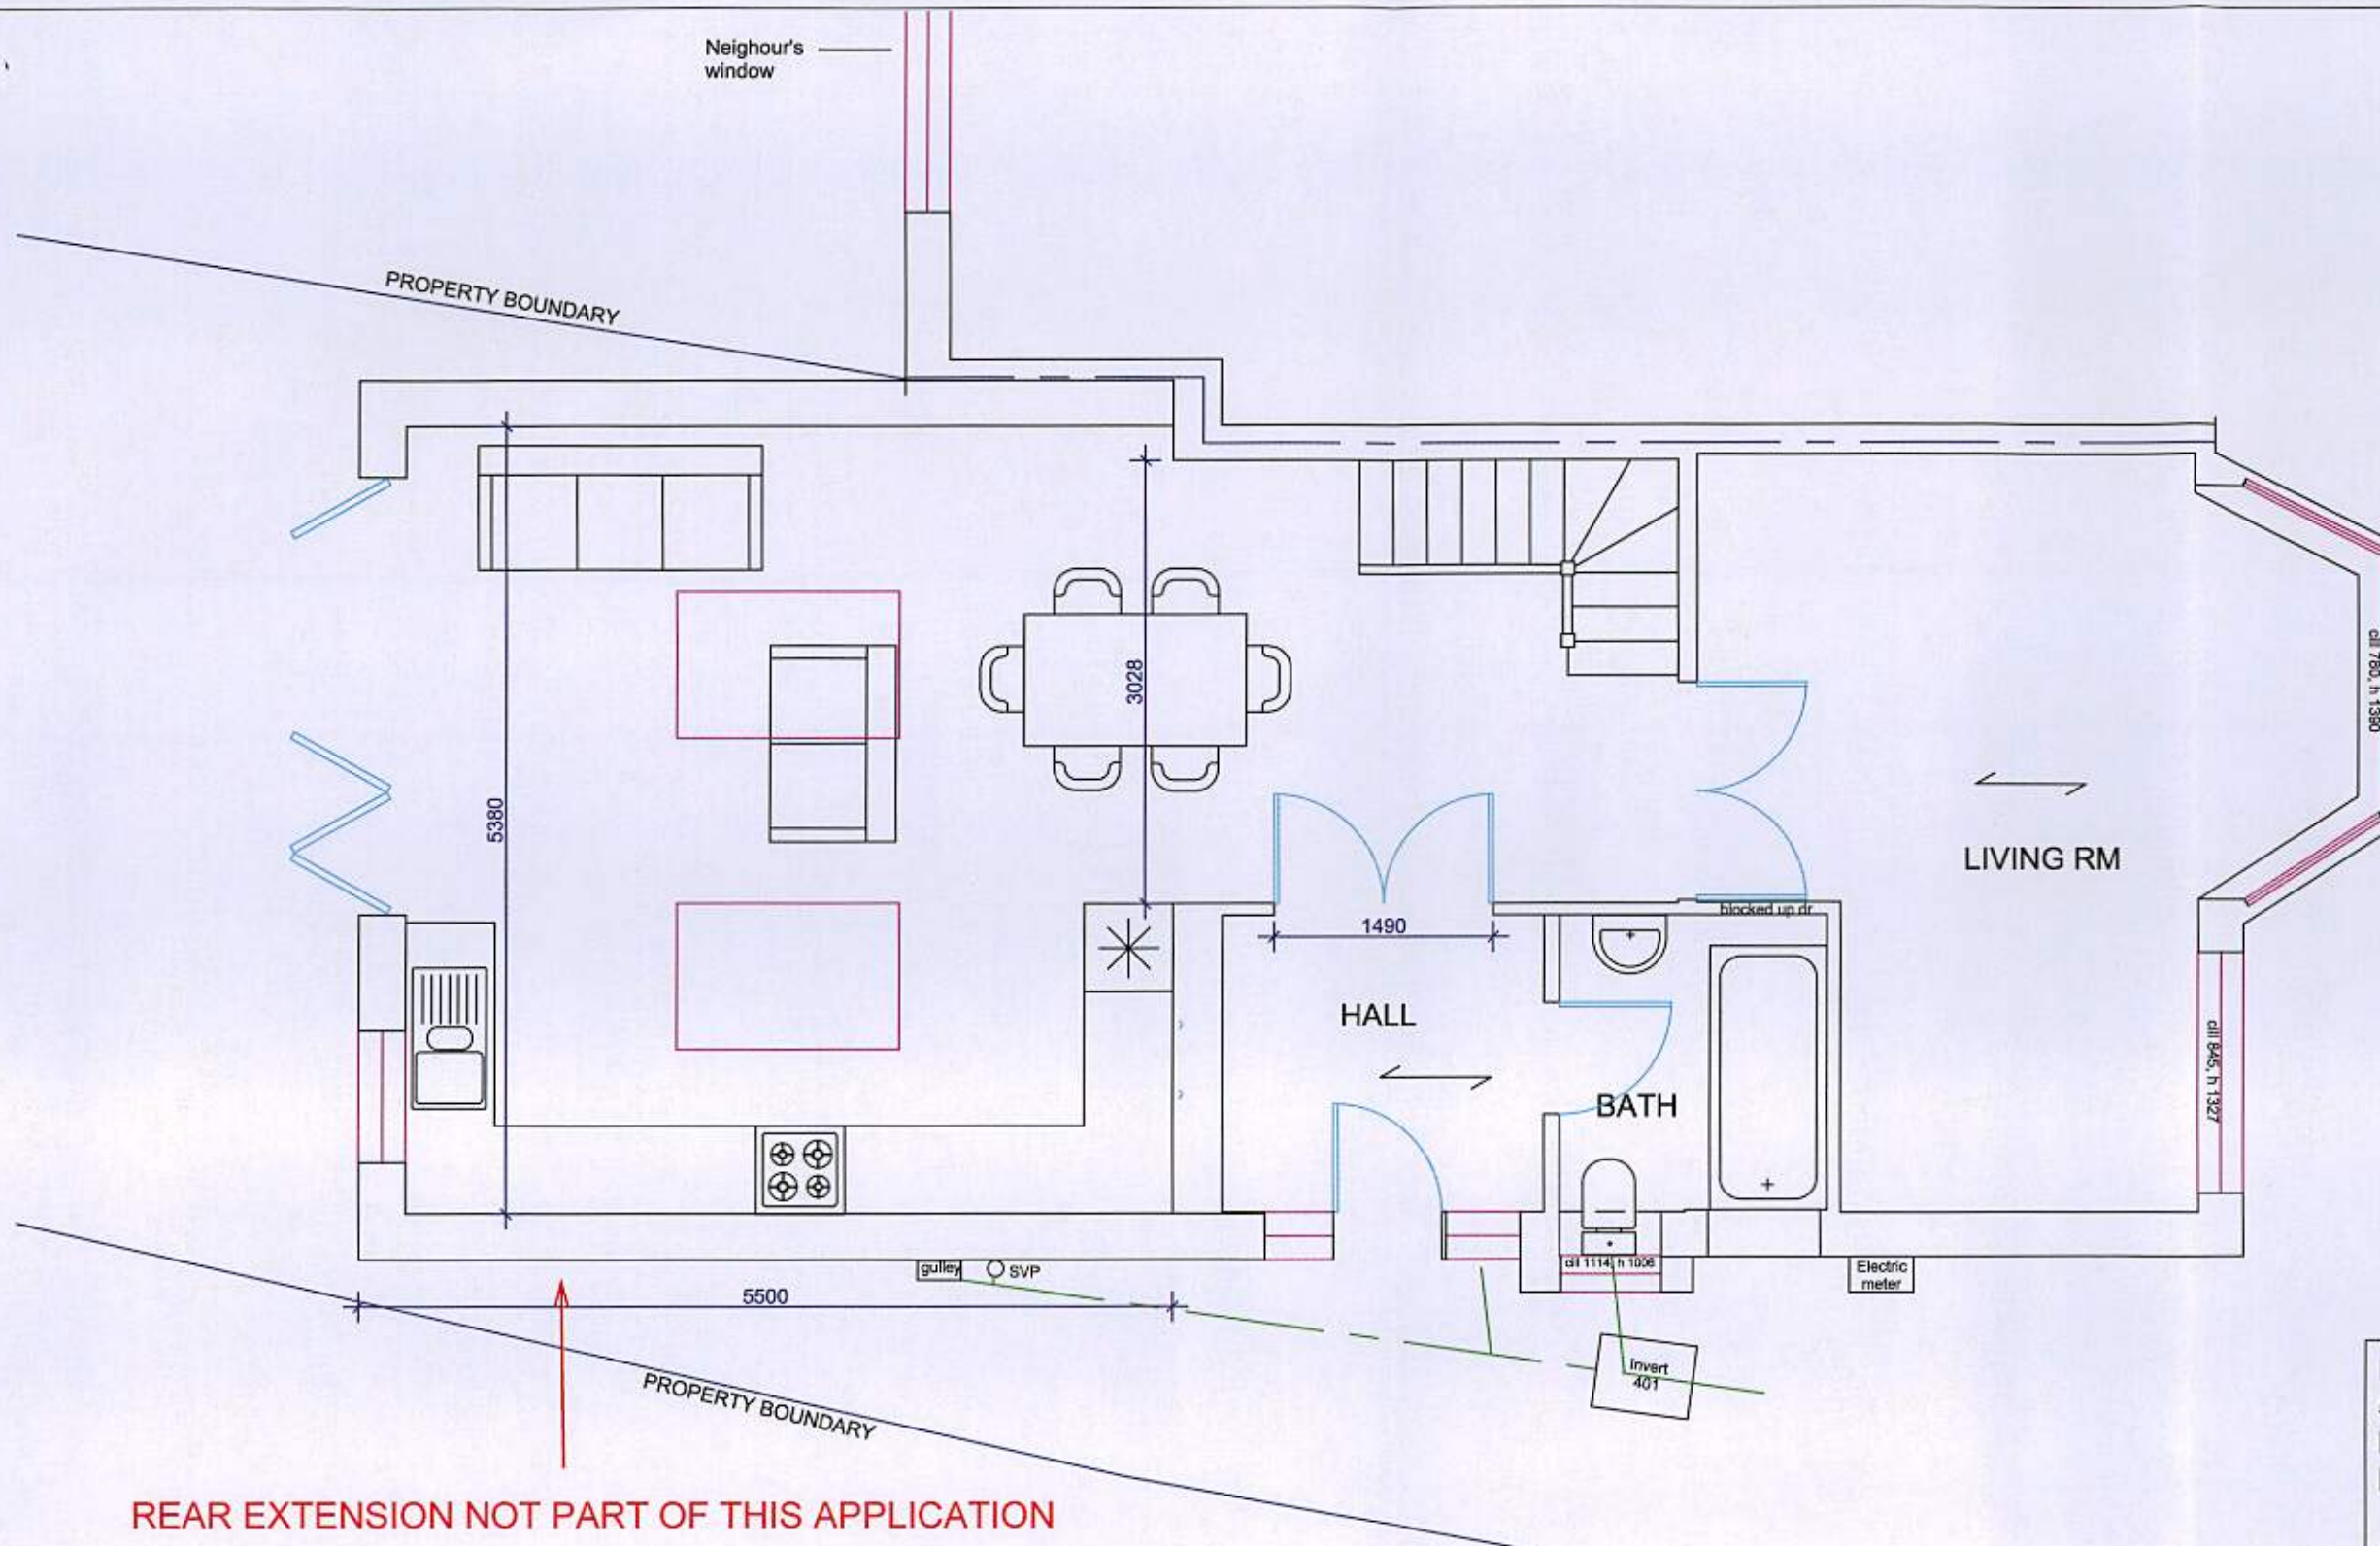

Bob Connor
51 Chaucer Road
Rustington
BN16 2PQ

GF PLAN PROPOSED

DWG No: Connor-Bob-169-v3b-02

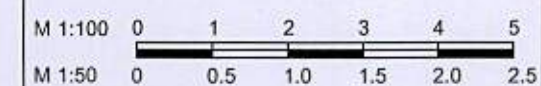

SCALE @ A3: 1:50

01. All drawings are preliminary unless stated differently. Preliminary drawings are not to be built or manufactured from.
02. All structural work where mentioned on this drawing is subject to a qualified structural and civil engineer calculations.
03. These plans may be subject to "Planning & Building Regulation Approval" or any other statute in law.
04. All materials to match existing unless otherwise stated.
05. This drawing is indicative and is not a structural engineering drawing.

Architectural Services

01243 767440

Forum House, Stirling Rd, Chichester, PO19 7DN