

New Proposed Fencing



0 50
Metres

ReQuestaPlan

Plan Produced for: Sam Jackson


Date Produced: 15 Jun 2019

Plan Number/Project ID: TQRQM19166122817718

Scale: 1:1250 @ A4



New Proposed Fencing

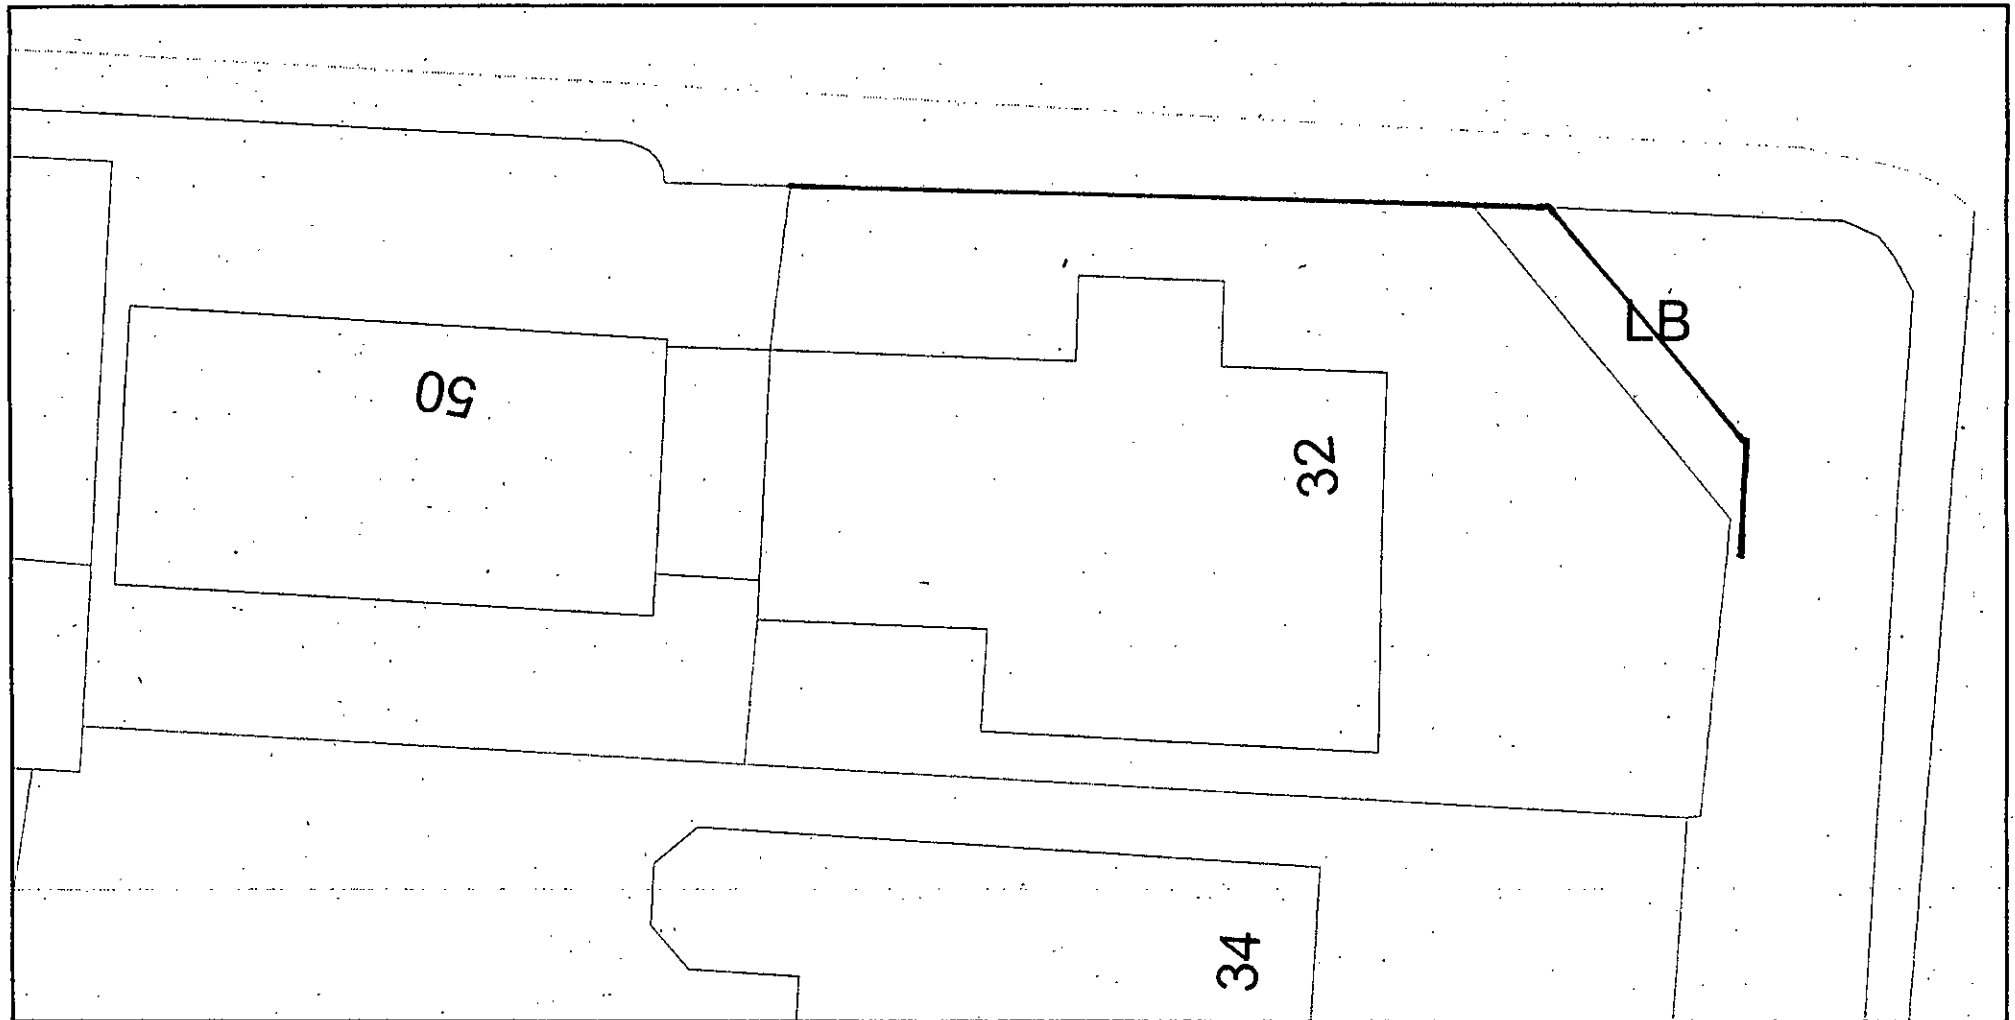

0 10
Mètres

ReQuestaPlan

Plan Produced for: Sam Jackson

Date Produced: 15 Jun 2019

Plan Number/Project ID: TQRQM19166123210238

Scale: 1:200 @ A4

