


## ARUN DISTRICT COUNCIL

No. R 154 07

RECEIVED 4.6.07

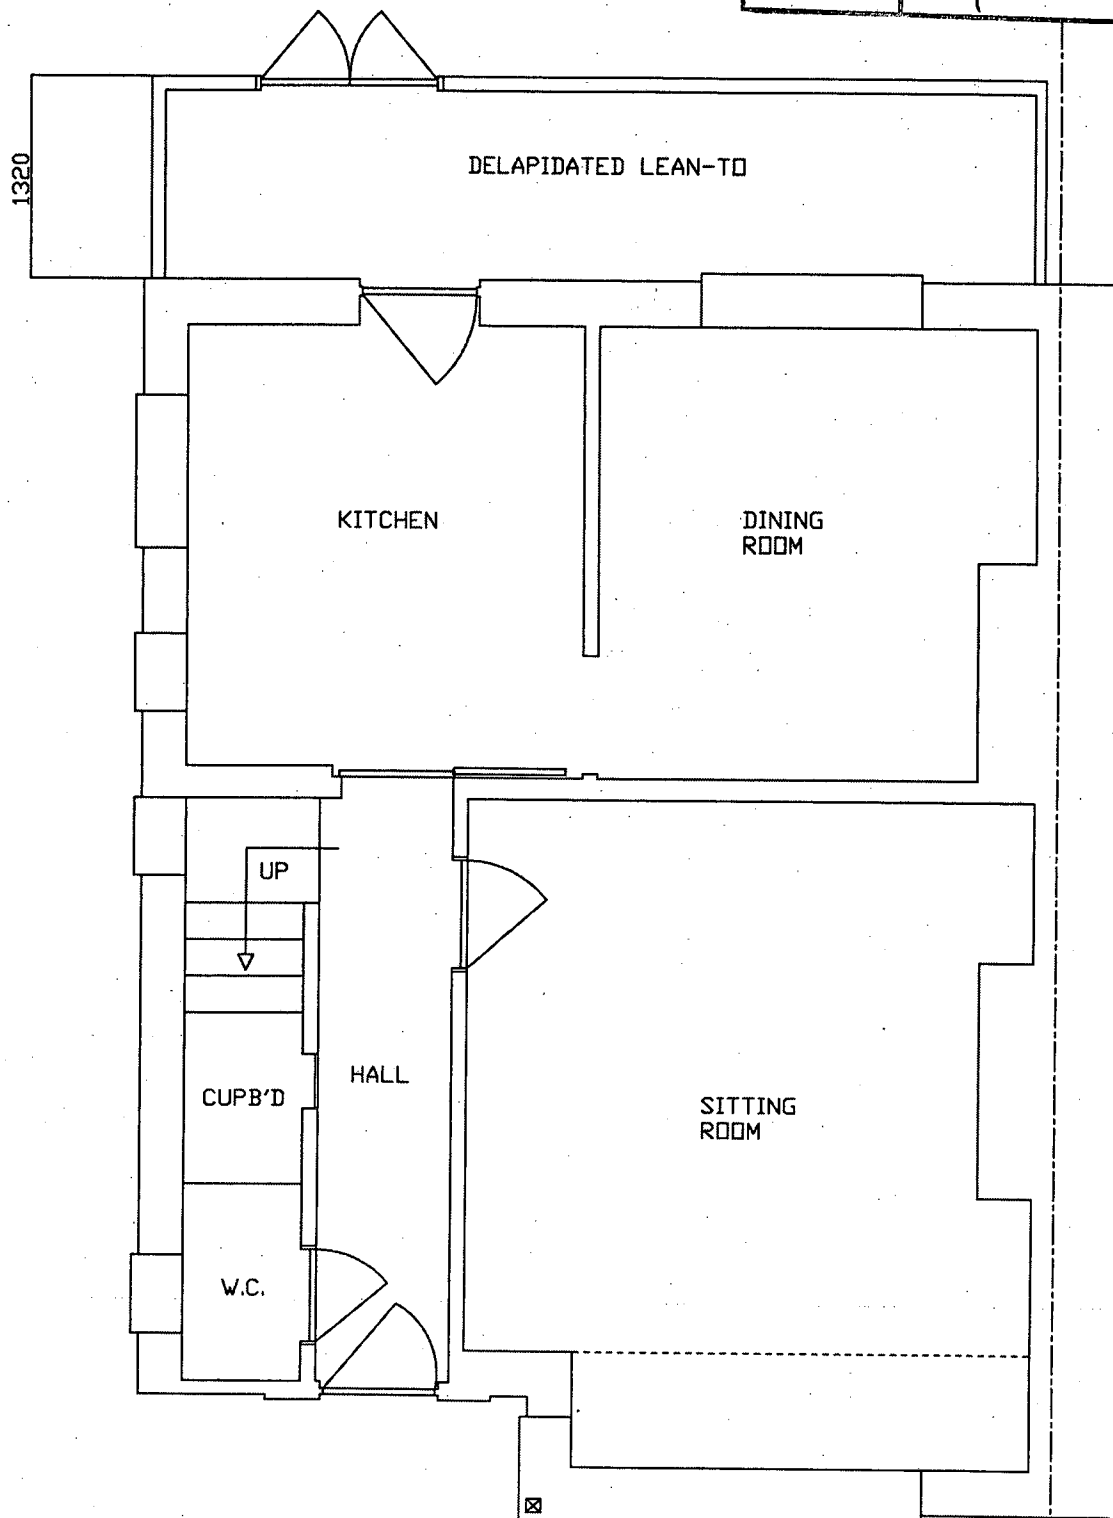

EXISTING LAYOUT  
Ground Floor Layout

|           |                     |
|-----------|---------------------|
| Plans for | 13 Jubilee Avenue   |
| Drawn by  | T Underwood (owner) |
| Dated     | 17th March 2007     |
| Scale     | 1:50 at A4          |