


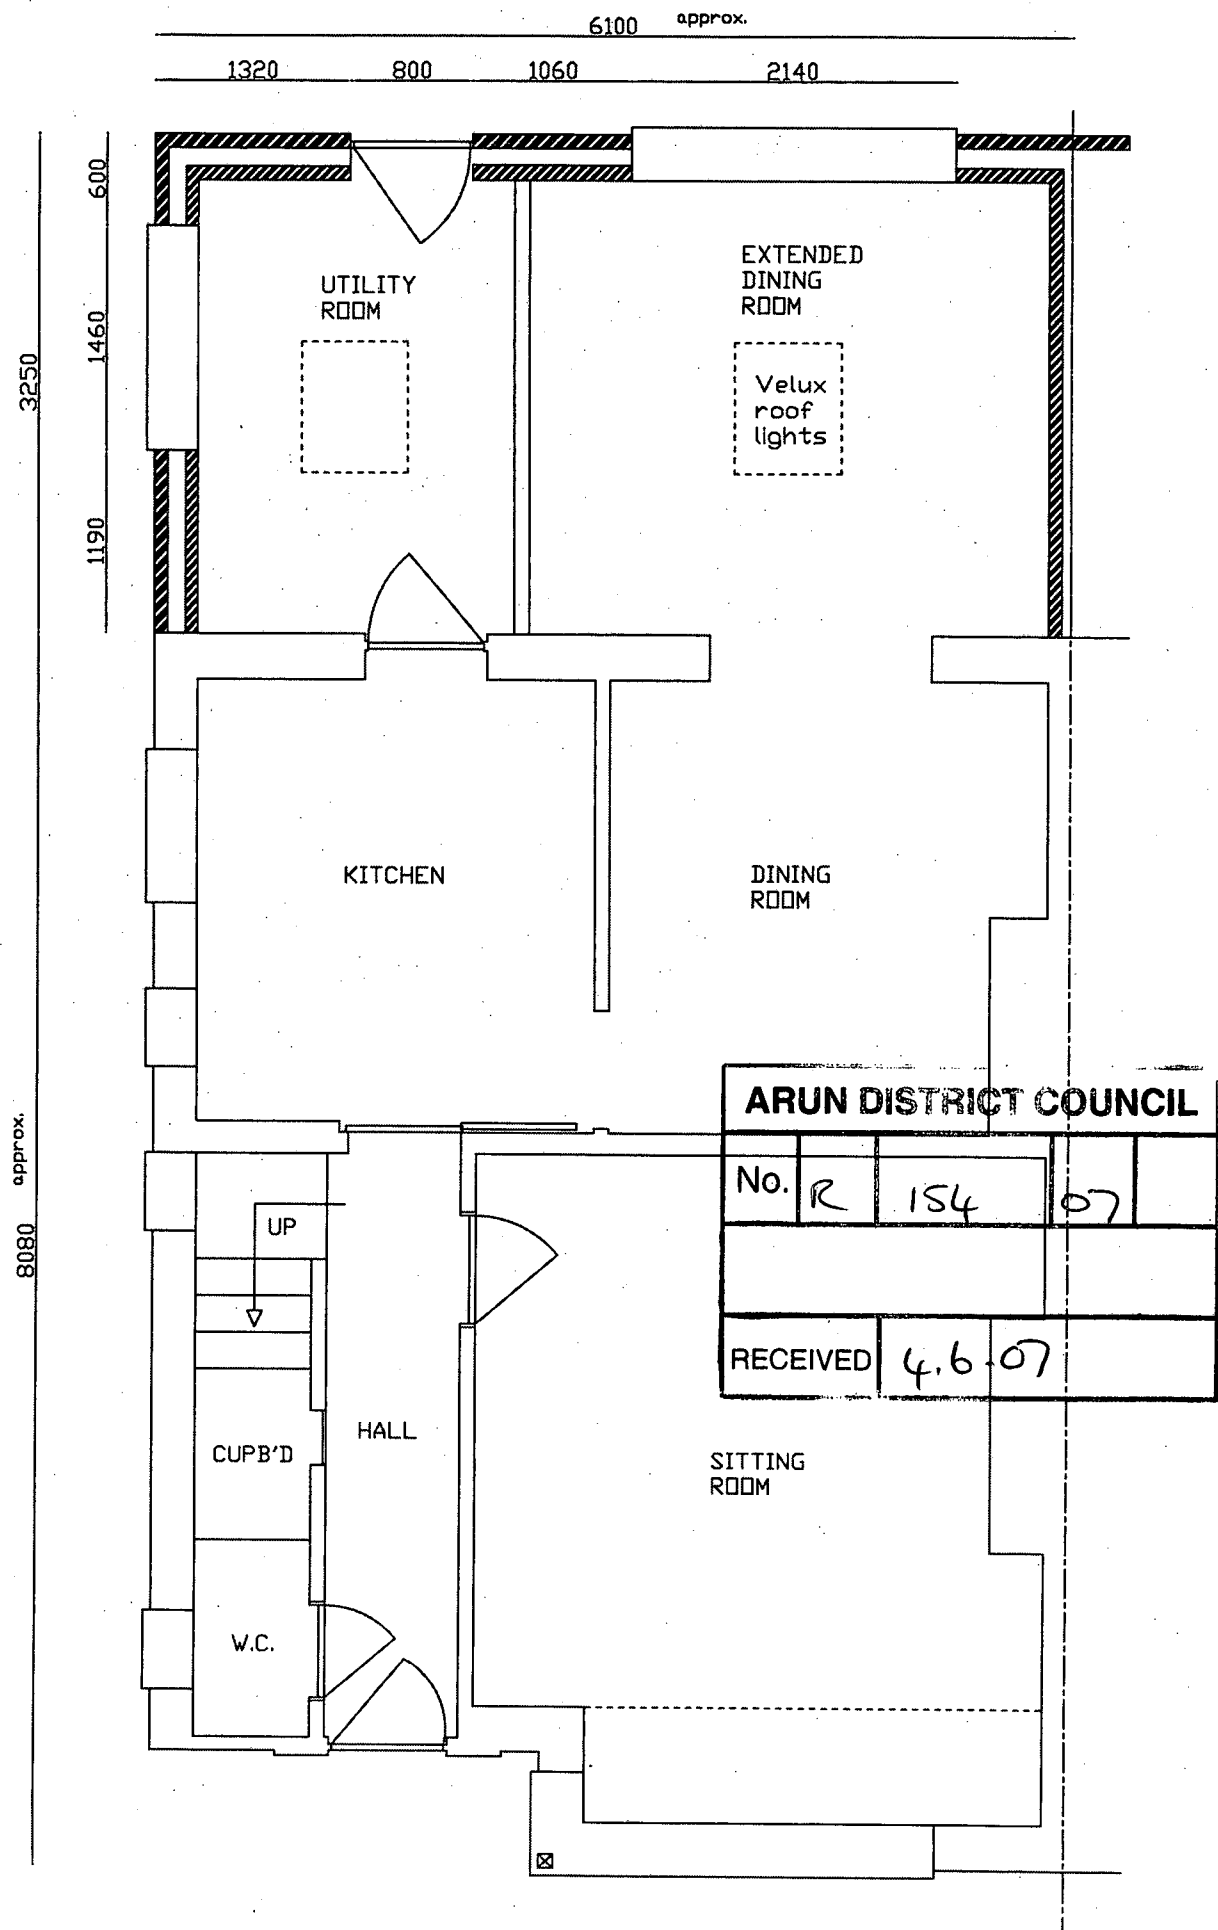

PROPOSED EXTENSION
Ground Floor Layout

Plans for	13 Jubilee Avenue
Drawn by	T Underwood (owner)
Dated	17th March 2007
Scale	1:50 at A4