
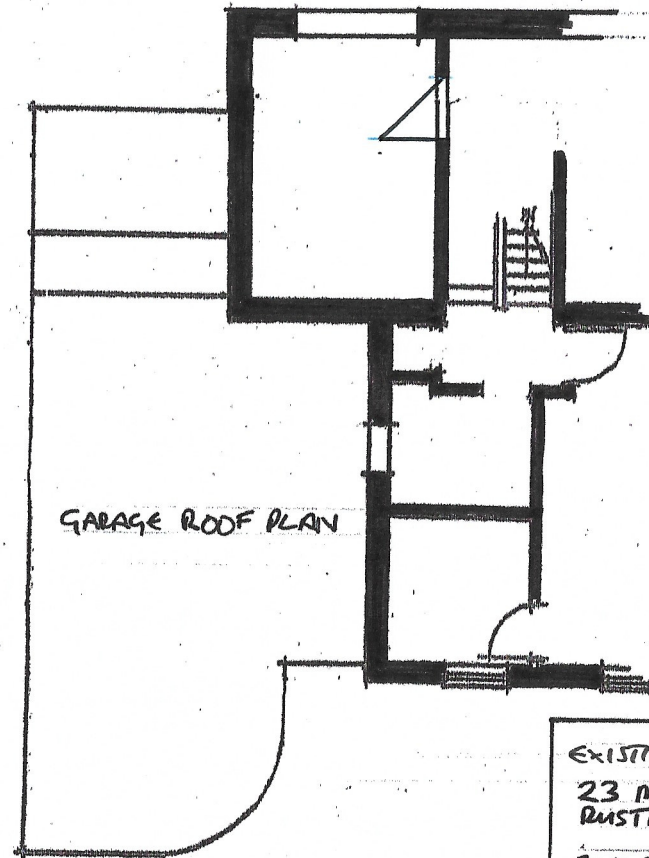
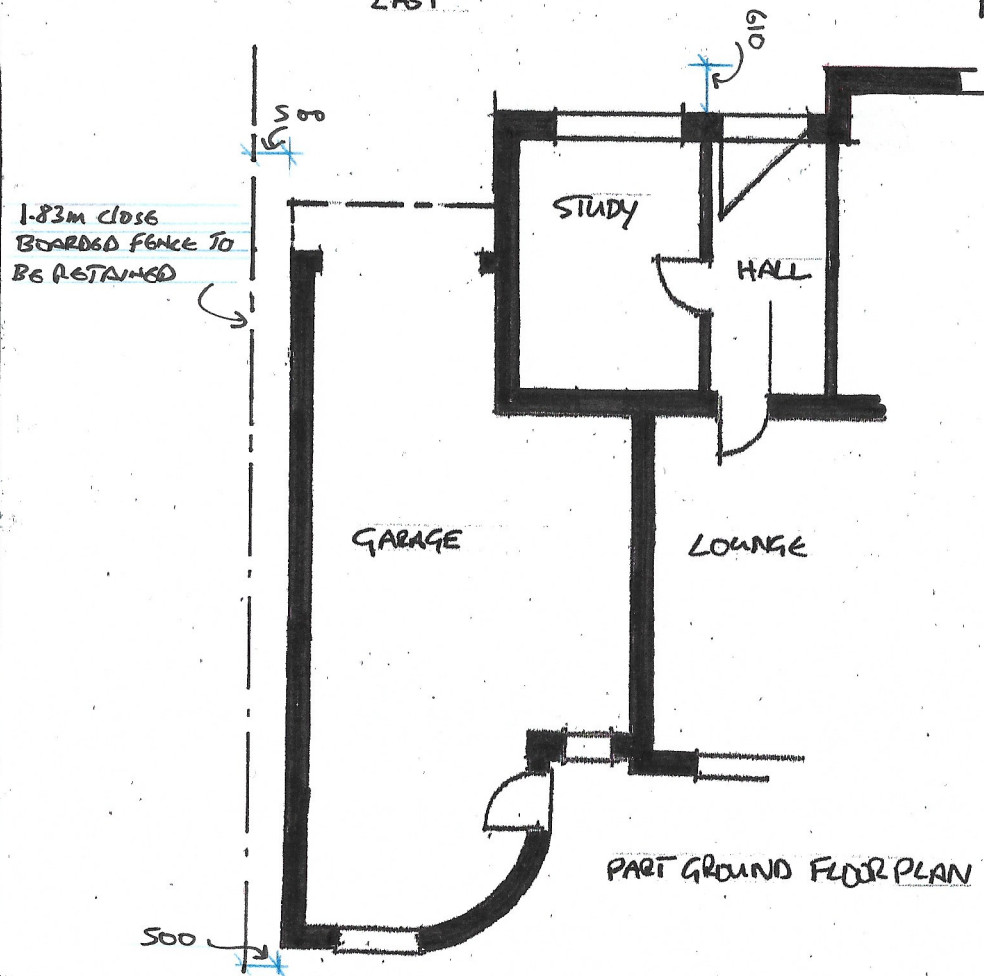


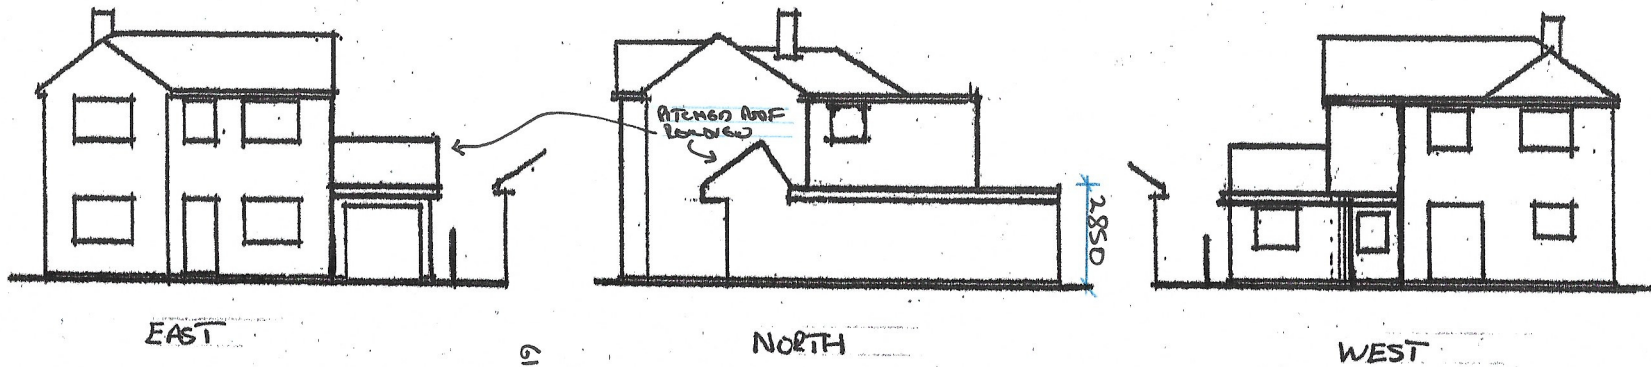

EXISTING
23 MILL LANE
RUSTINGTON
SCALE 1:200; 1:100 DRG 3