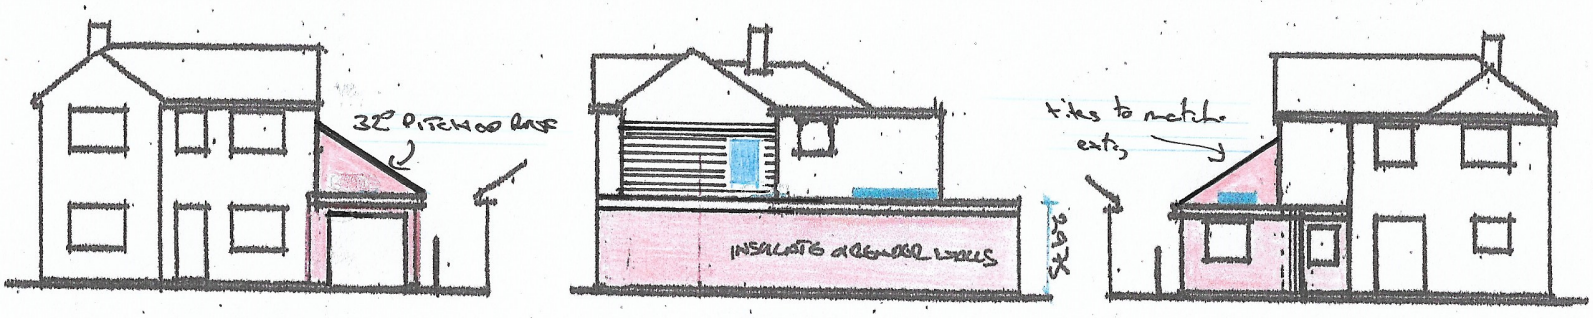

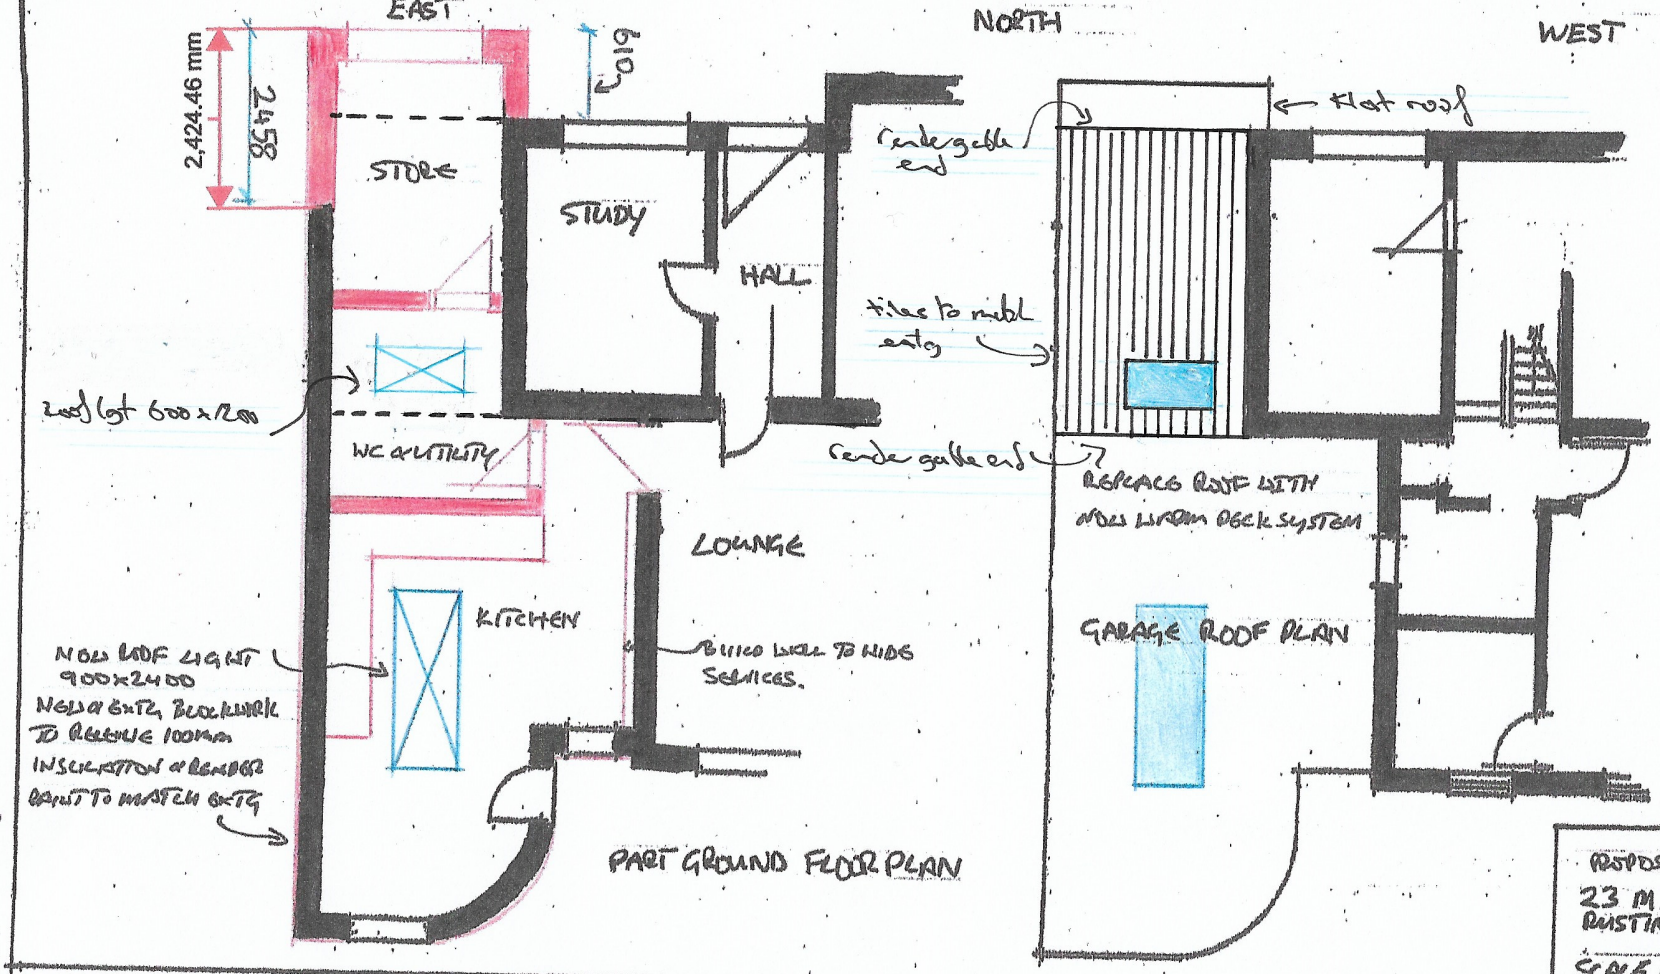

PROPOSED
23 MILL LANE
RUSTINGTON
SCALE 1:200; 1:100 DRG 4/A

ARUN DISTRICT COUNCIL R/154/20/HH