
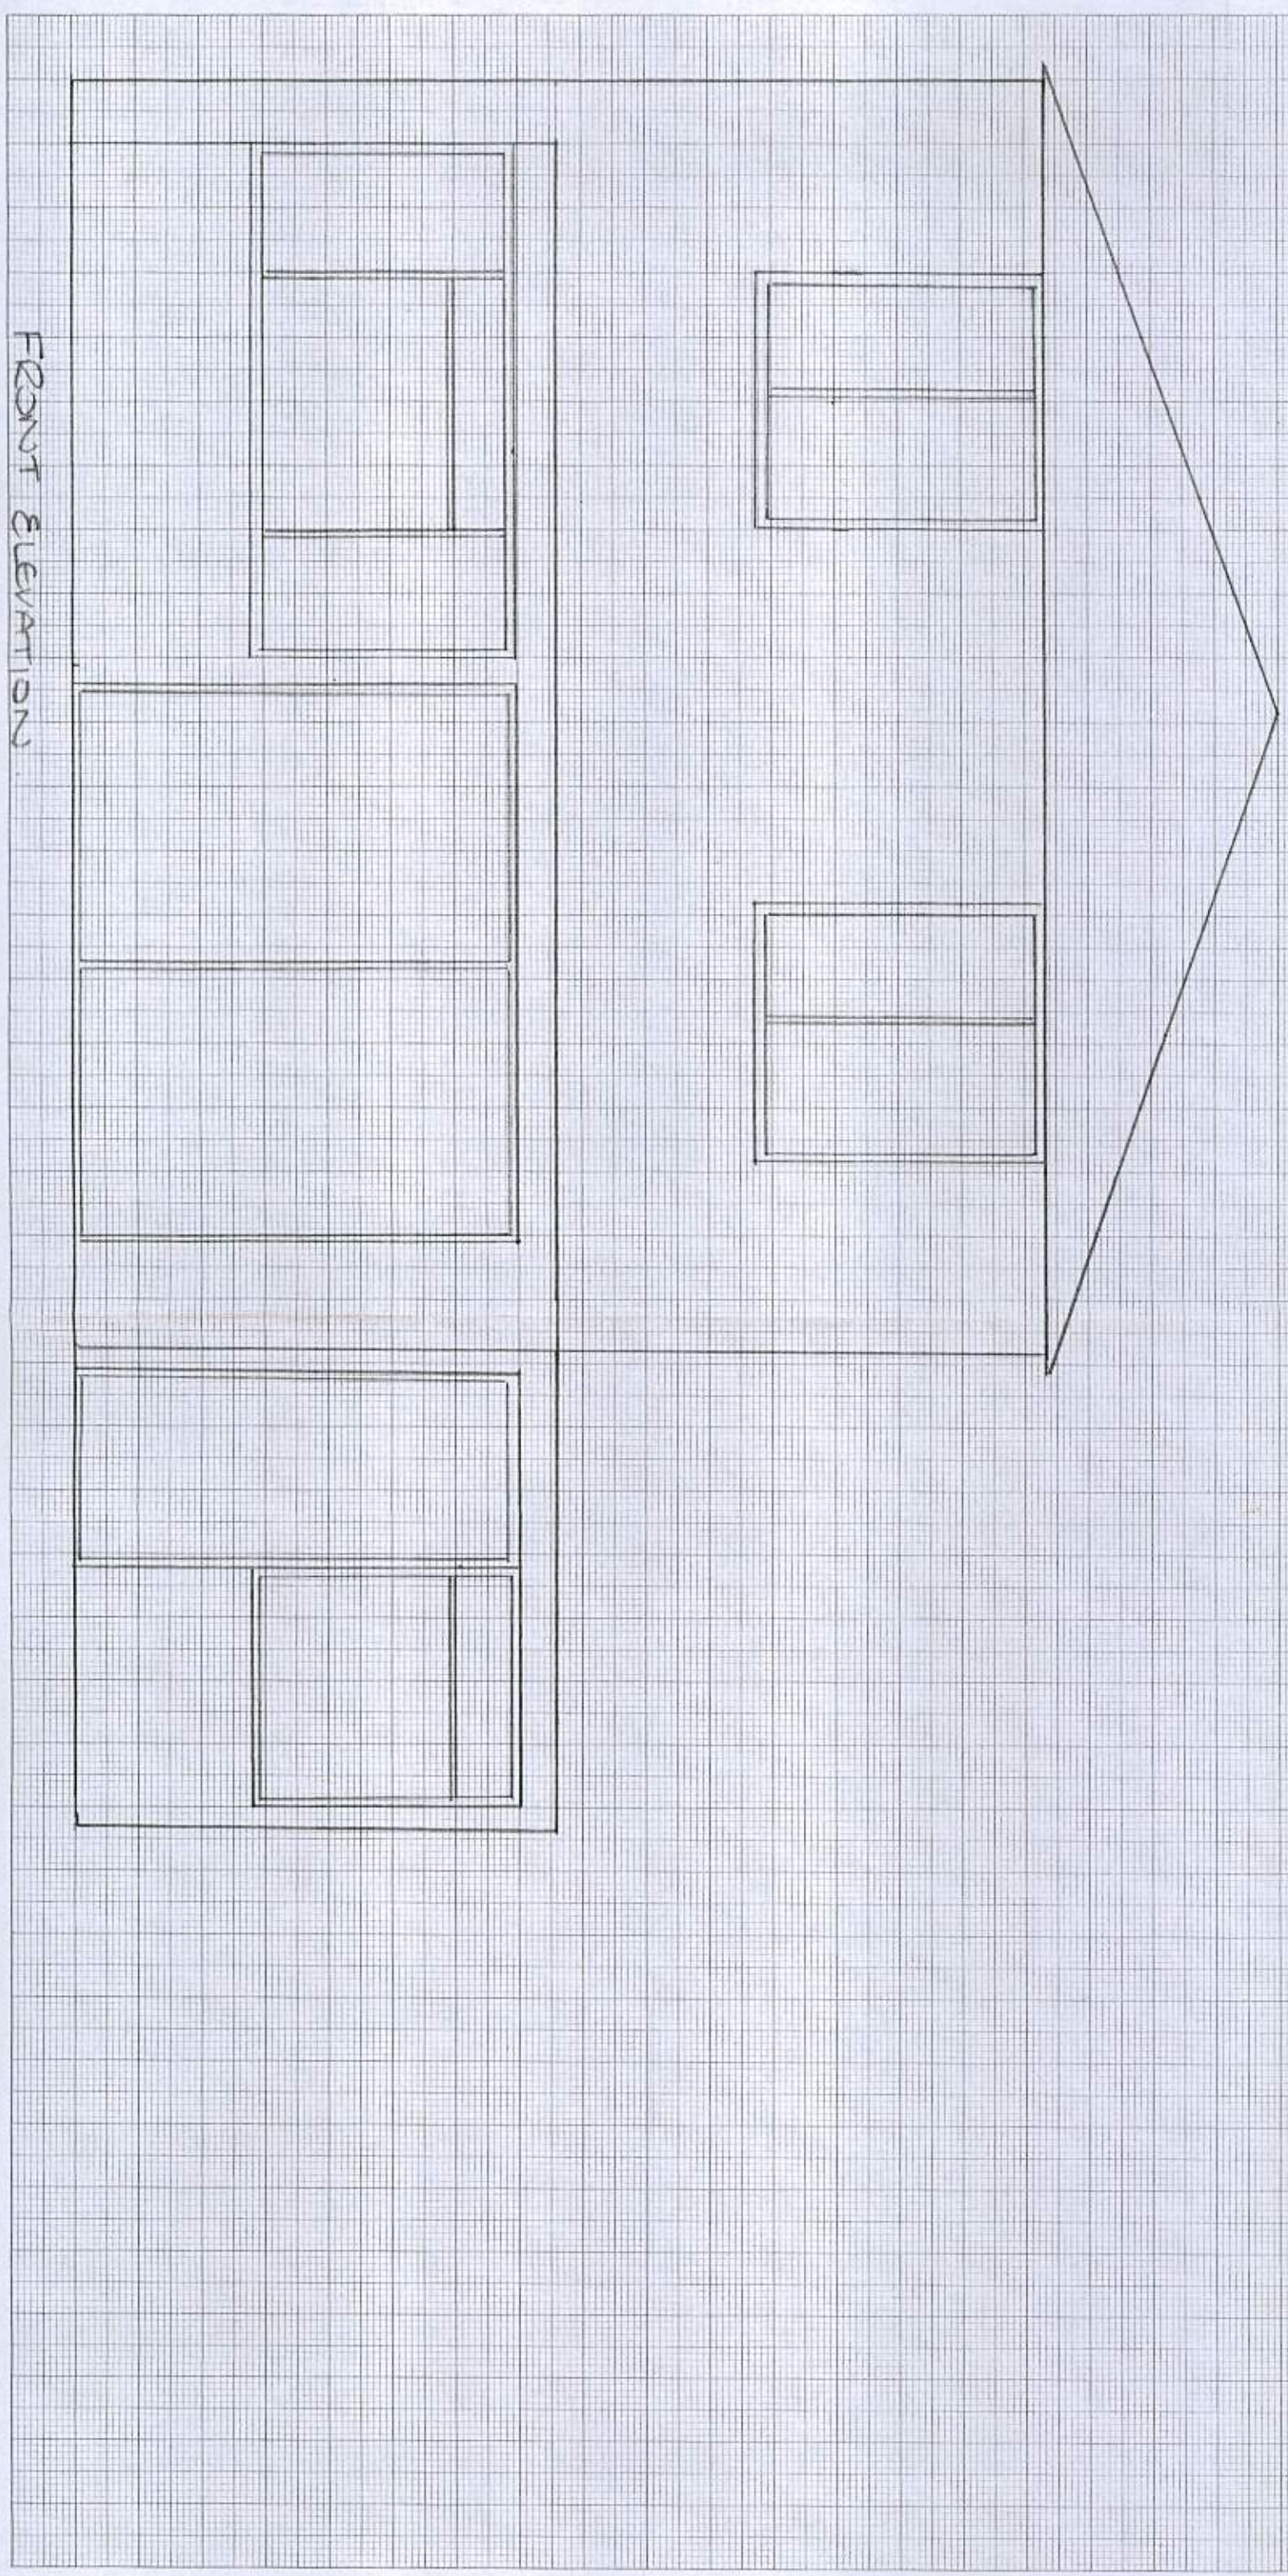


55 HALLON DENE, RUSTINGTON, BN16 2JR.

1:300

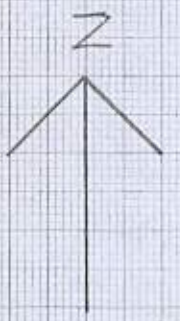

FRONT ELEVATION