



55 MALLON DENE RUSTINGTON BN16 0JR.



1:500

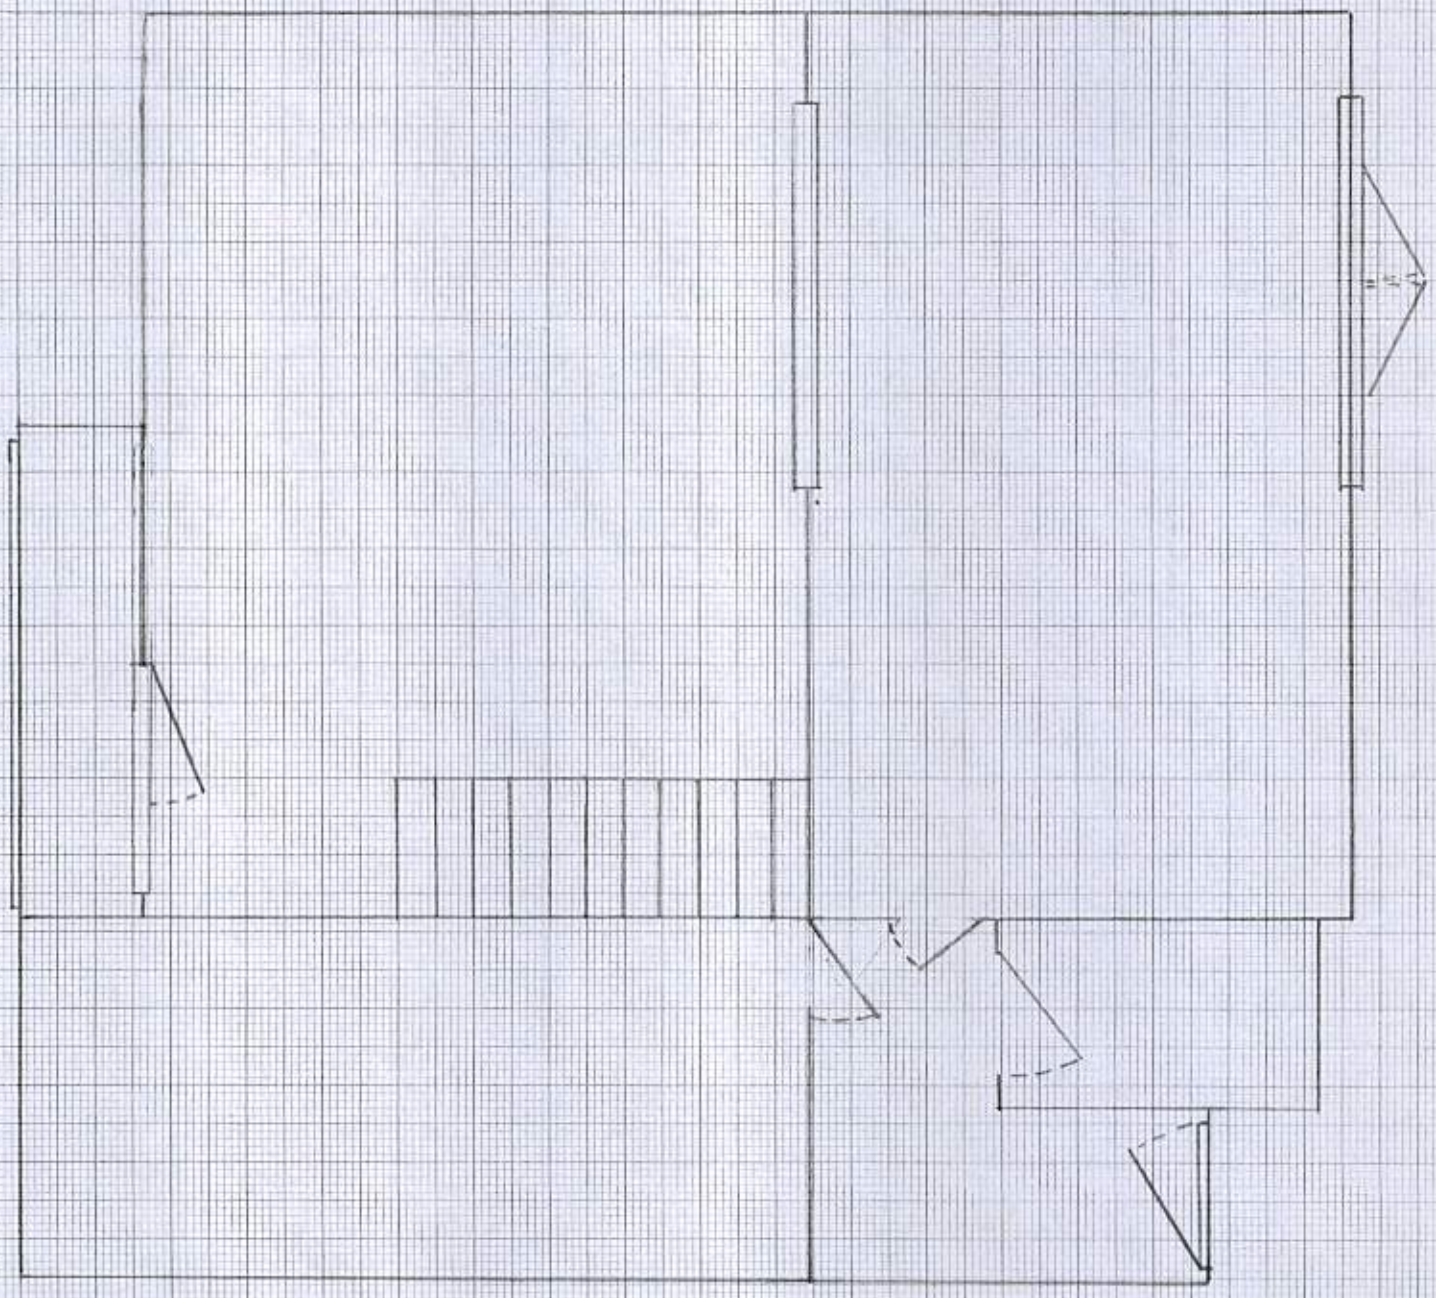

EXISTING

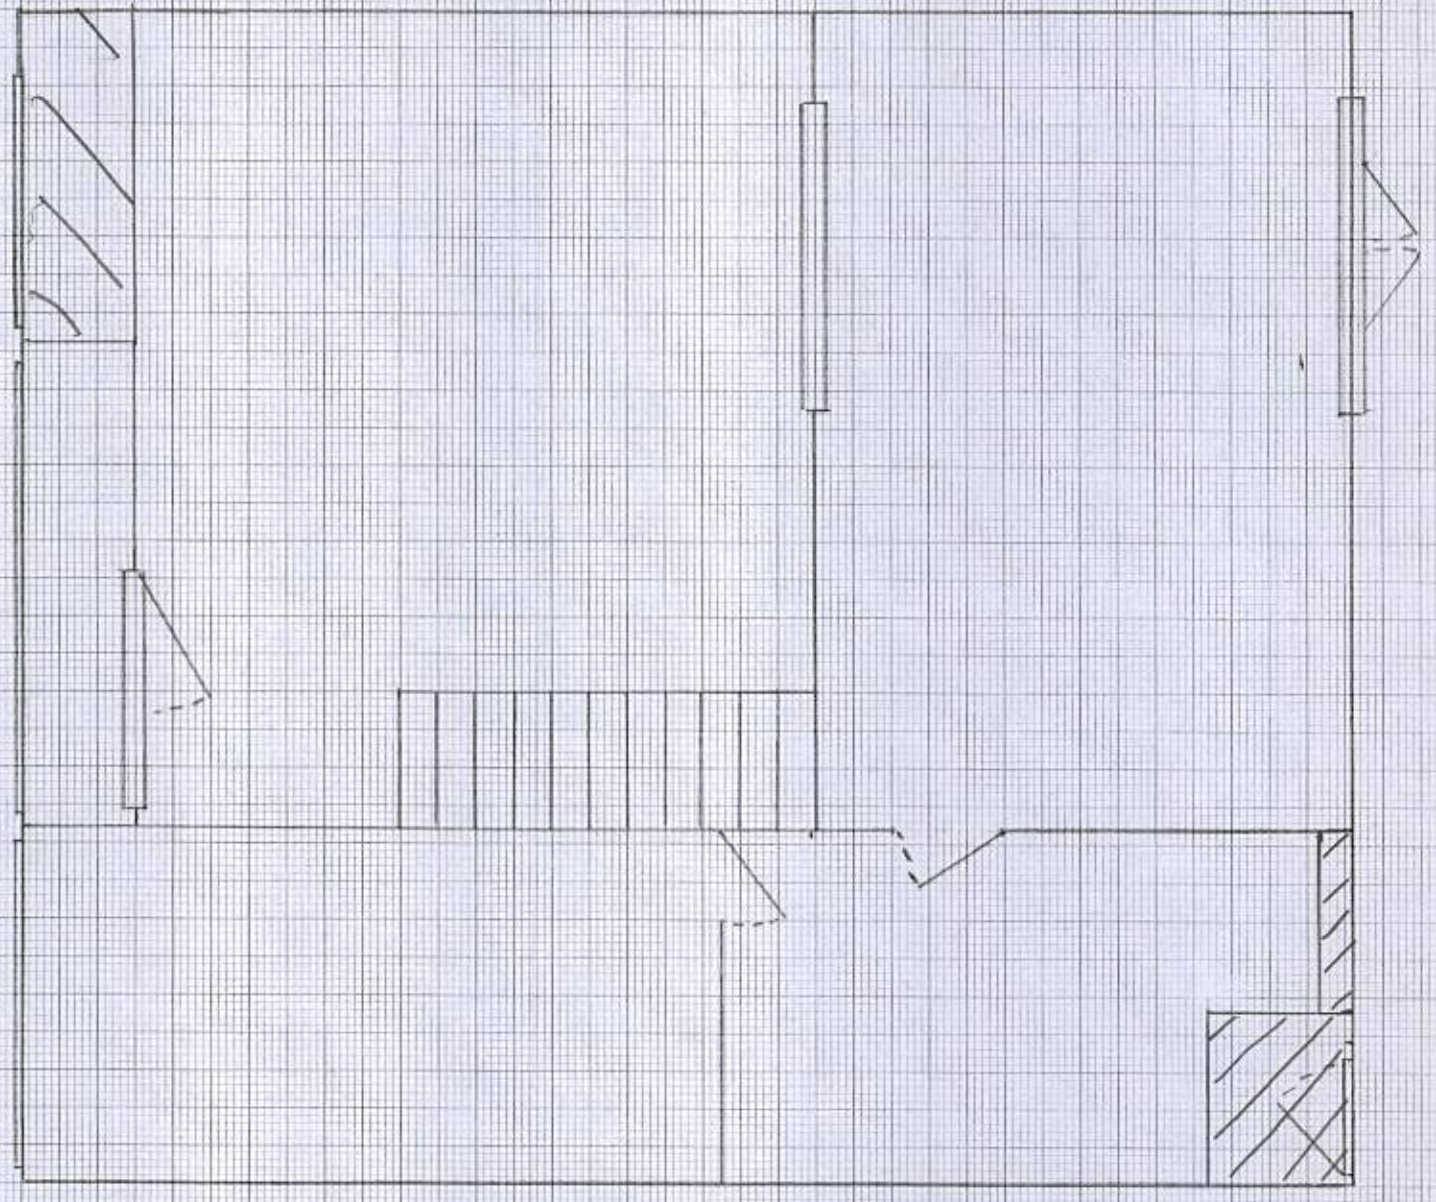

Proposed