



SIDE ELEVATION

1:300

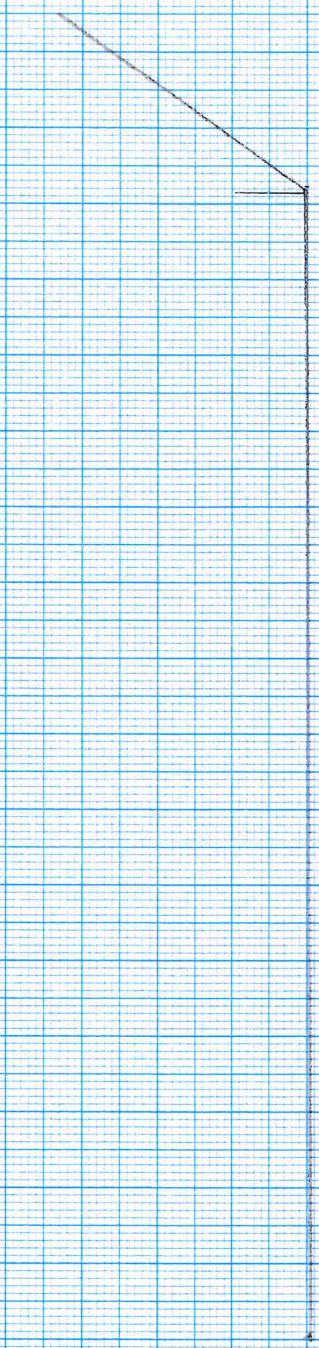

EXISTING

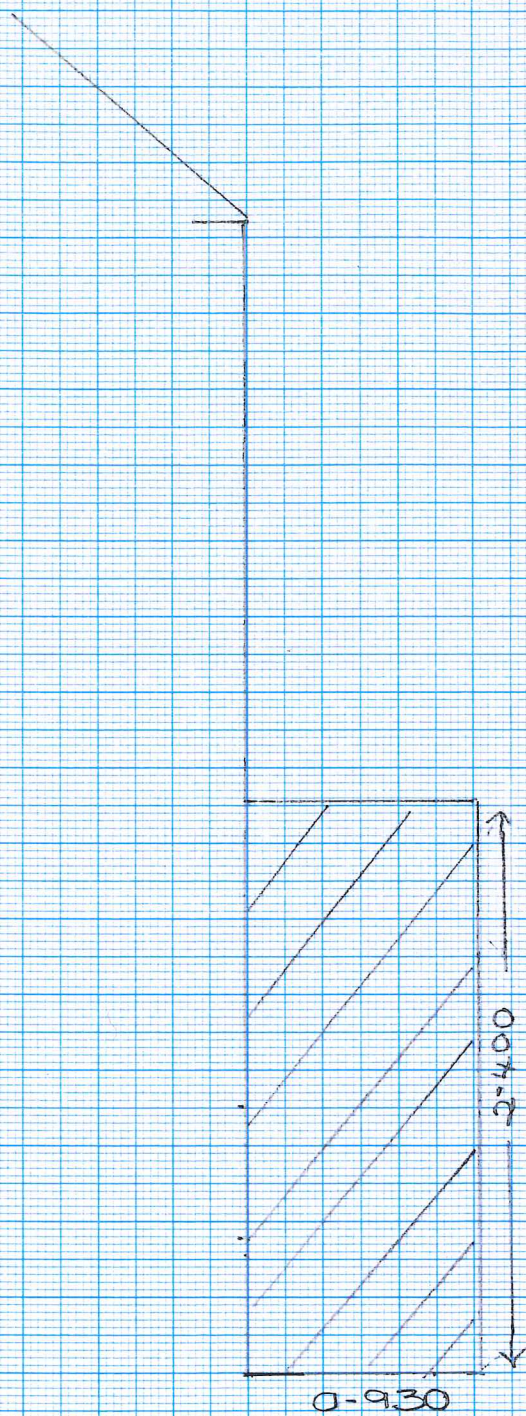

PROPOSED