



WORK BEING CARRIED
OUT UNDER
PERMITTED DEVELOPMENT.

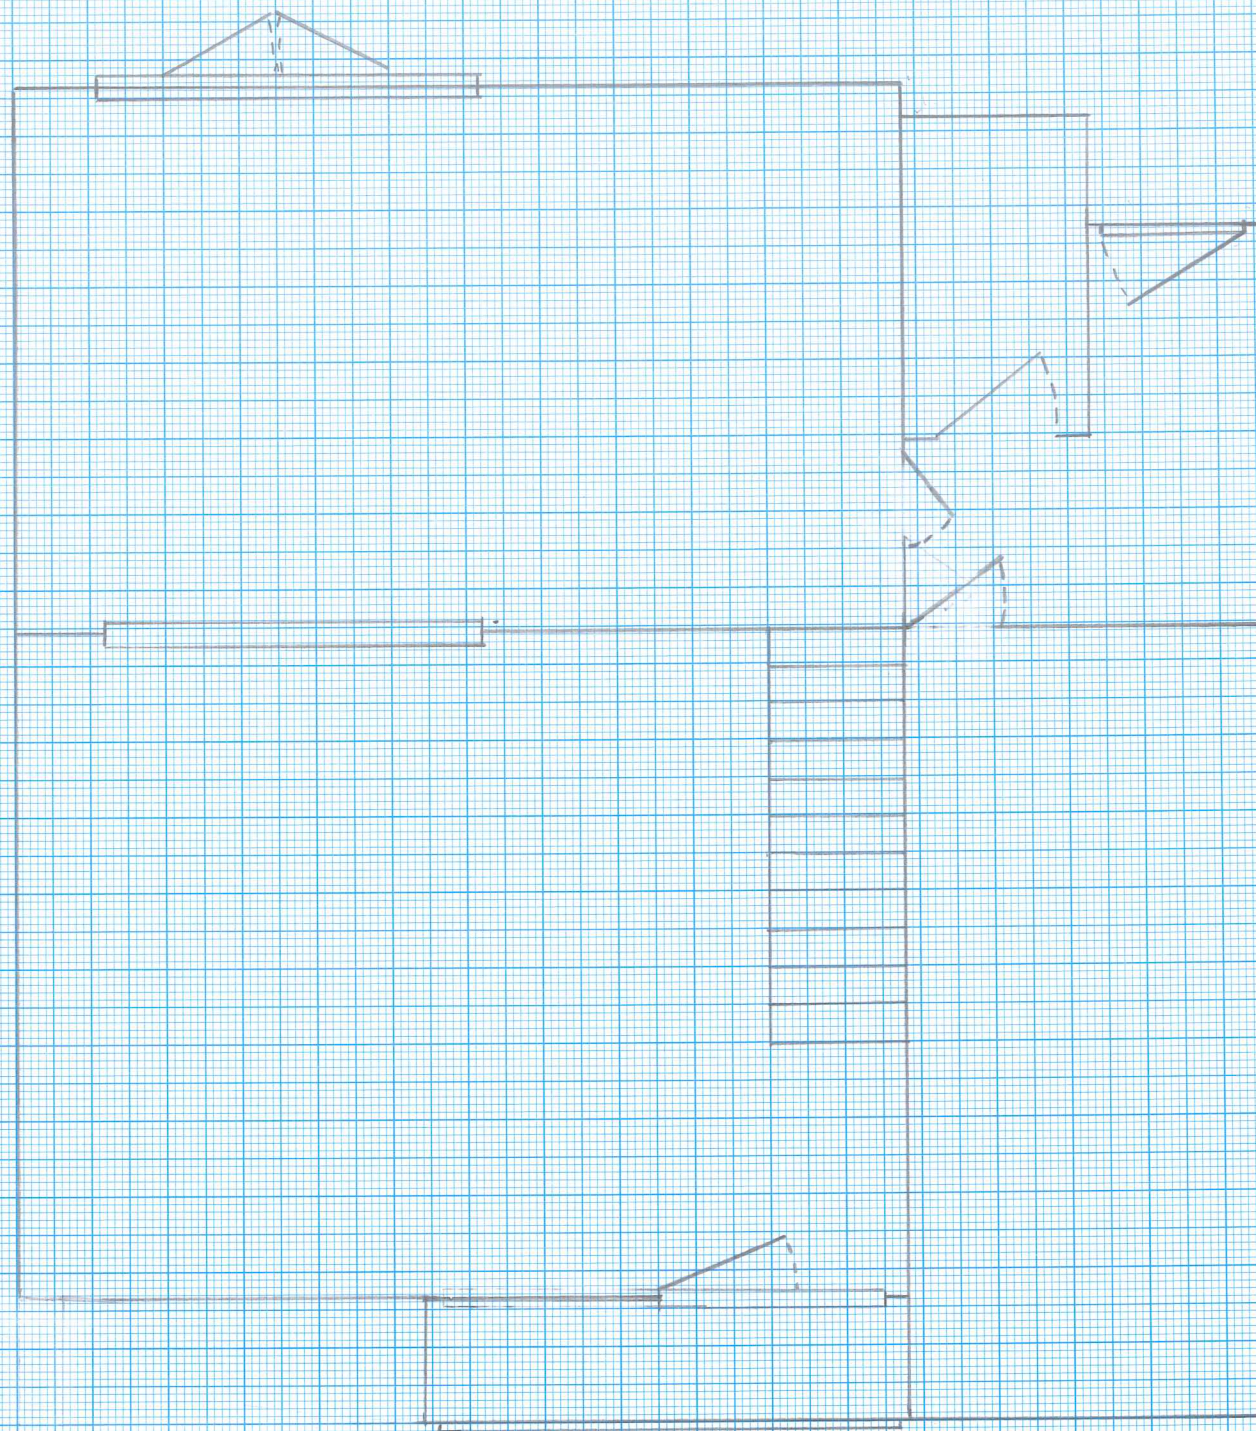

EXISTING

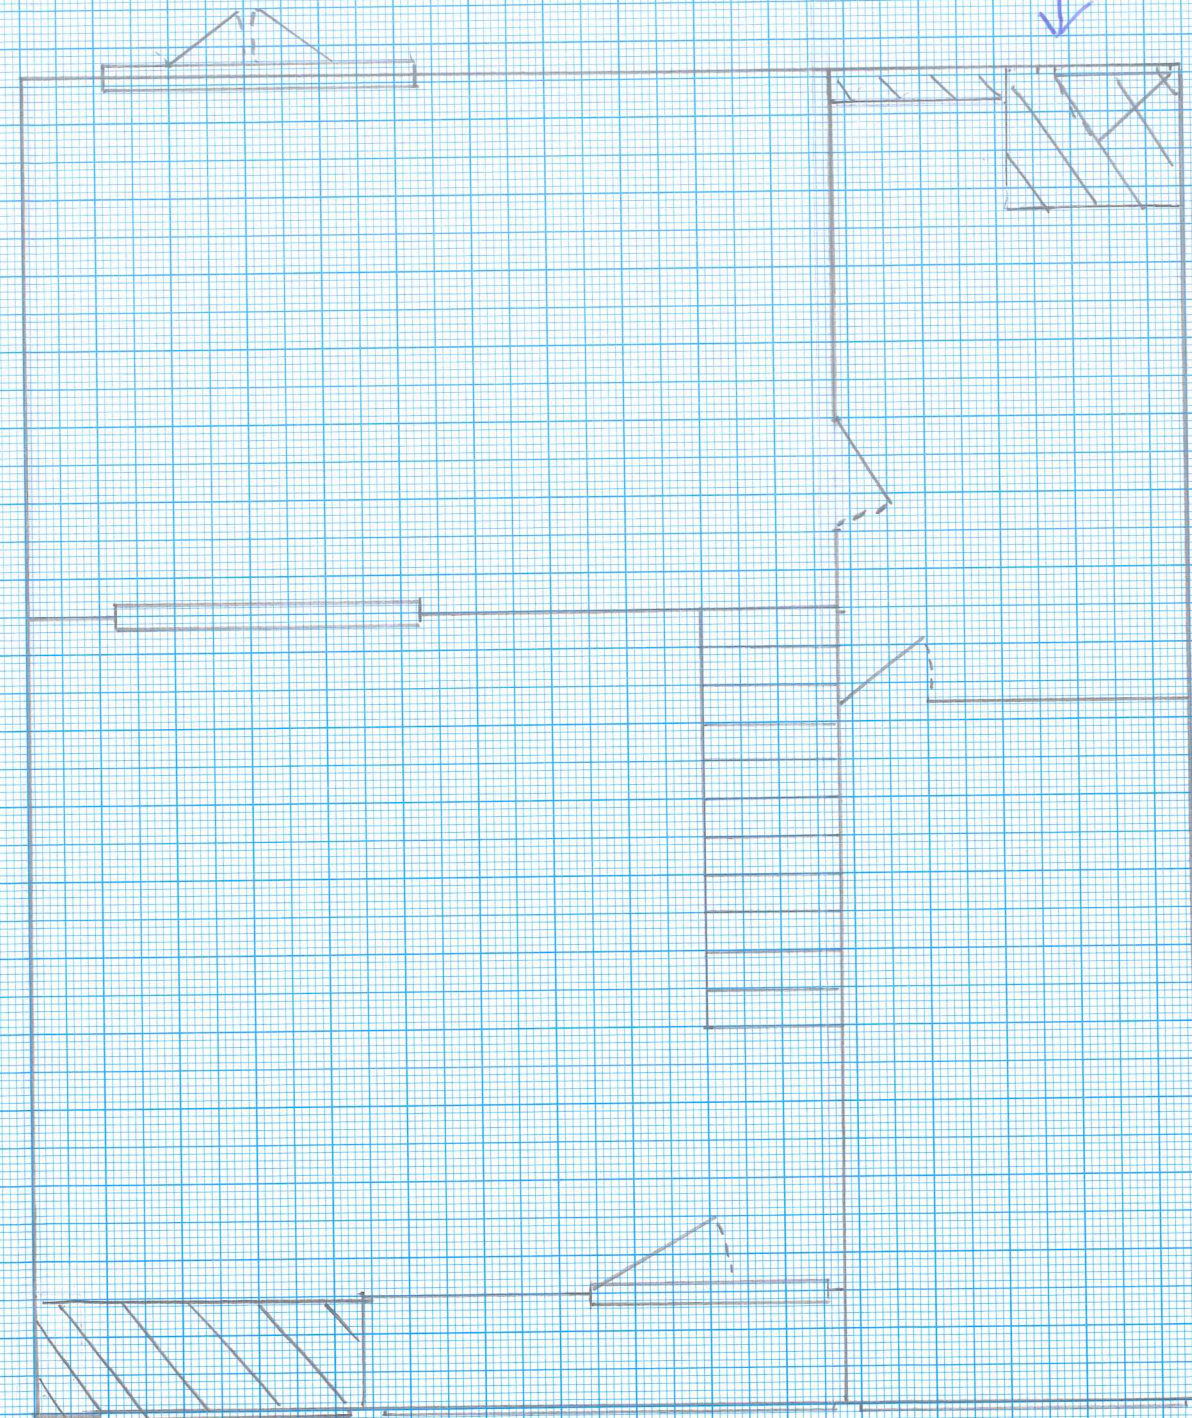

Proposed