EXTRACTION OF FUMES AND COOKING ODOURS -

ALL WORK TO SPECIFICATION OF CRISPAIR LIMITED SET OUT IN THEIR LETTER ATTACHED DATED 24 MAY 2007 ADDRESSED TO MR. JOHN GRIFFITH FOOD SAFETY OFFICER OF ARUN DISTRICT COUNCIL + AS SUBSEQUENTLY AMENDED

ALL WORK TO MEET PROVISION OF DEFRA GUIDANCE 2005

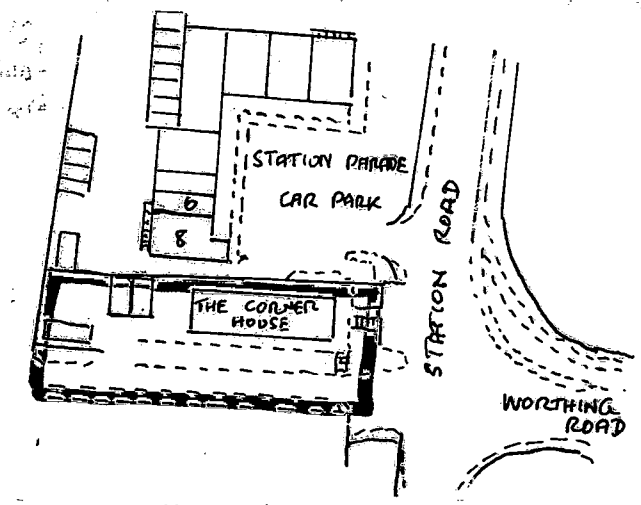

LOCATION PLAN 1:1250

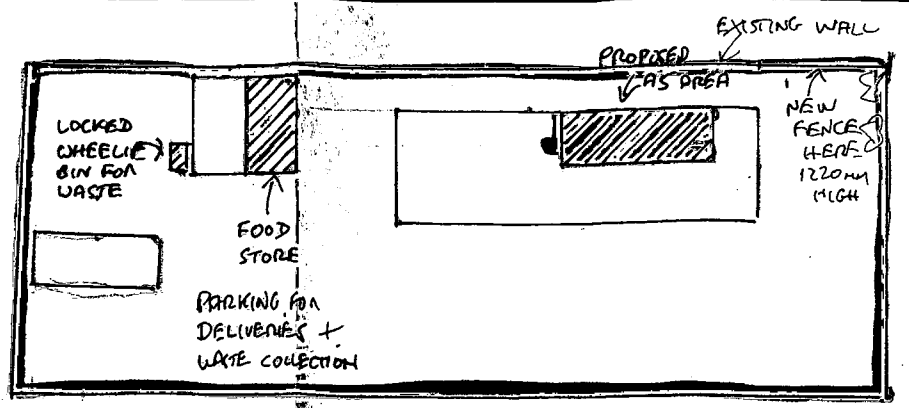

BLOCK PLAN 1:500

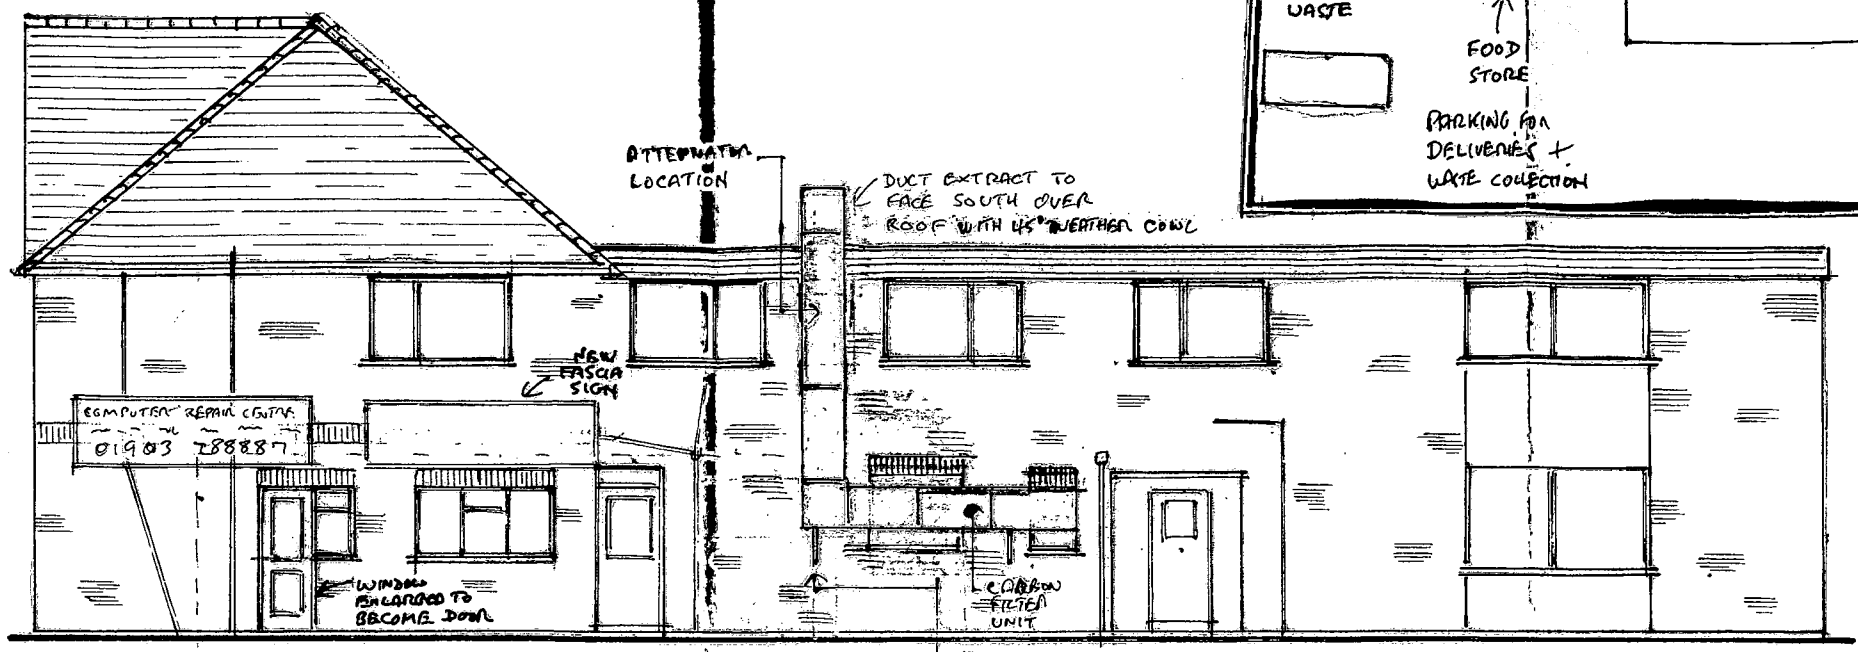

PROPOSED NORTH VIEW 1:100

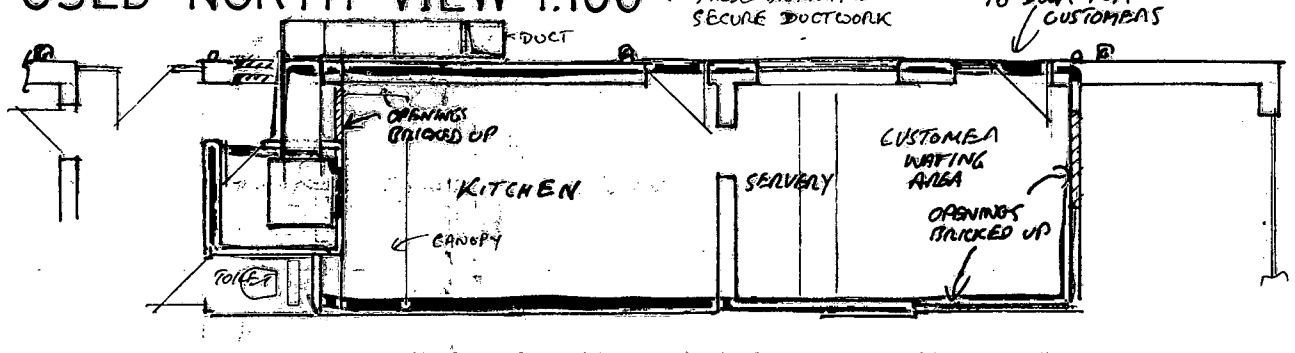

PROPOSED GROUND FLOOR 1:100

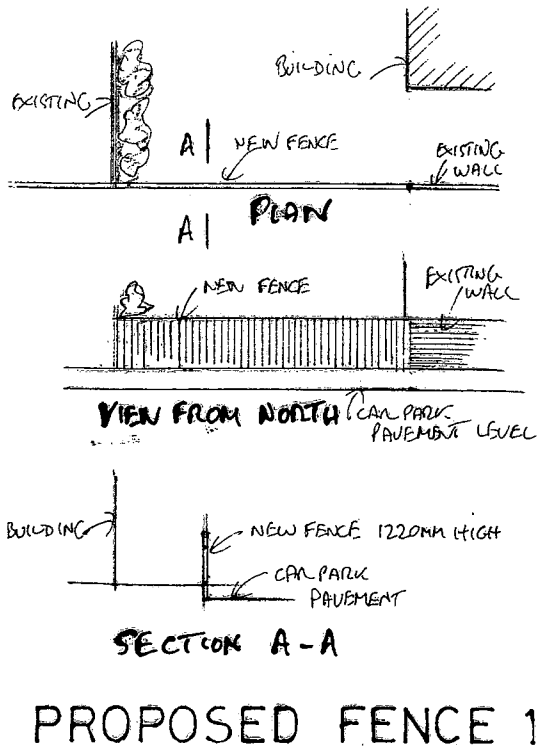

PROPOSED FENCE 1:200

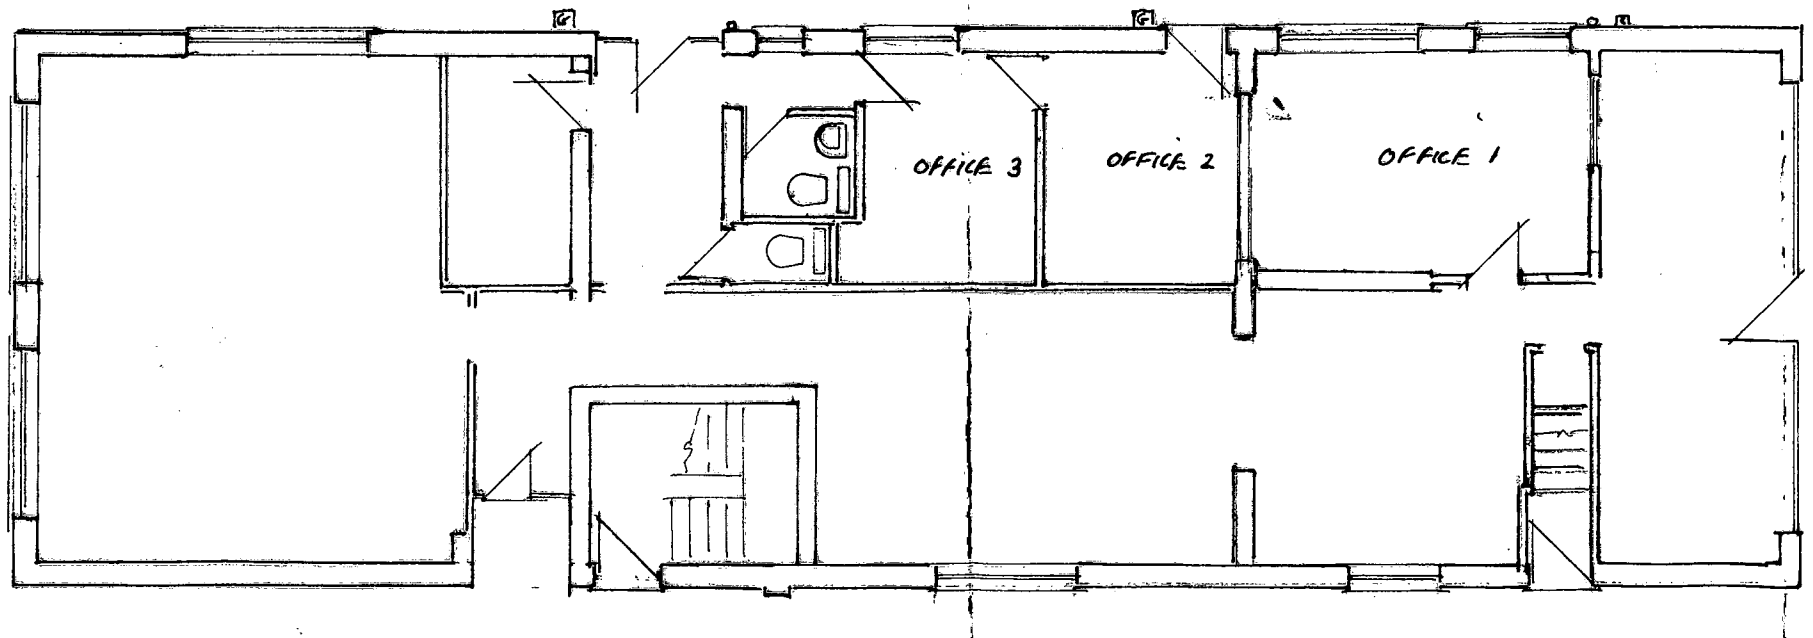

EXISTING GROUND FLOOR PLAN 1:100

ARUN DISTRICT COUNCIL

No. R 156 07

SUBSTITUTION

RECEIVED 21.9.07

THE CORNER HOUSE
STATION ROAD
RUSTINGTON BN16 3AF

CHANGE OF USE OF PART OF GROUND FLOOR FROM OFFICES TO A5

PETER D. KING F.R.I.C.S.
CHARTERED SURVEYOR
26 High Street
Littlehampton BN17 5EE

AMENDED 20/09/2007

26.01.2007 7/06/2007 23/02/2007 DWG 1

ARUN DISTRICT COUNCIL R/156/07 25/06/2007