EXTRACTION OF FUMES AND COOKING ODOURS

ALL WORK TO SPECIFICATION OF CRISPAIR LIMITED SET OUT IN THEIR LETTER ATTACHED DATED 2ND MAY 2007 ADDRESSED TO MR. JOHN GRIFFITH FOOD SAFETY OFFICER OF ARUN DISTRICT COUNCIL

ALL WORK TO MEET PROVISION OF DEFRA GUIDANCE 2005

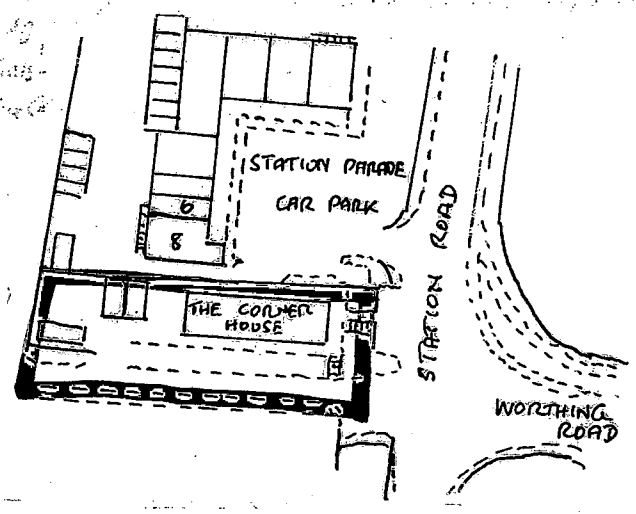

LOCATION PLAN 1:1250



PROPOSED NORTH VIEW 1:100

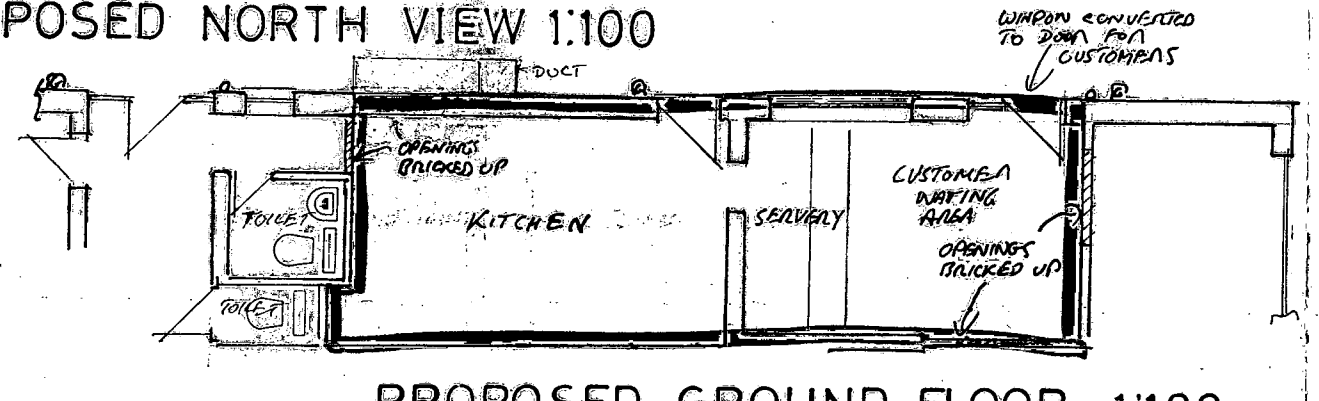

PROPOSED GROUND FLOOR 1:100

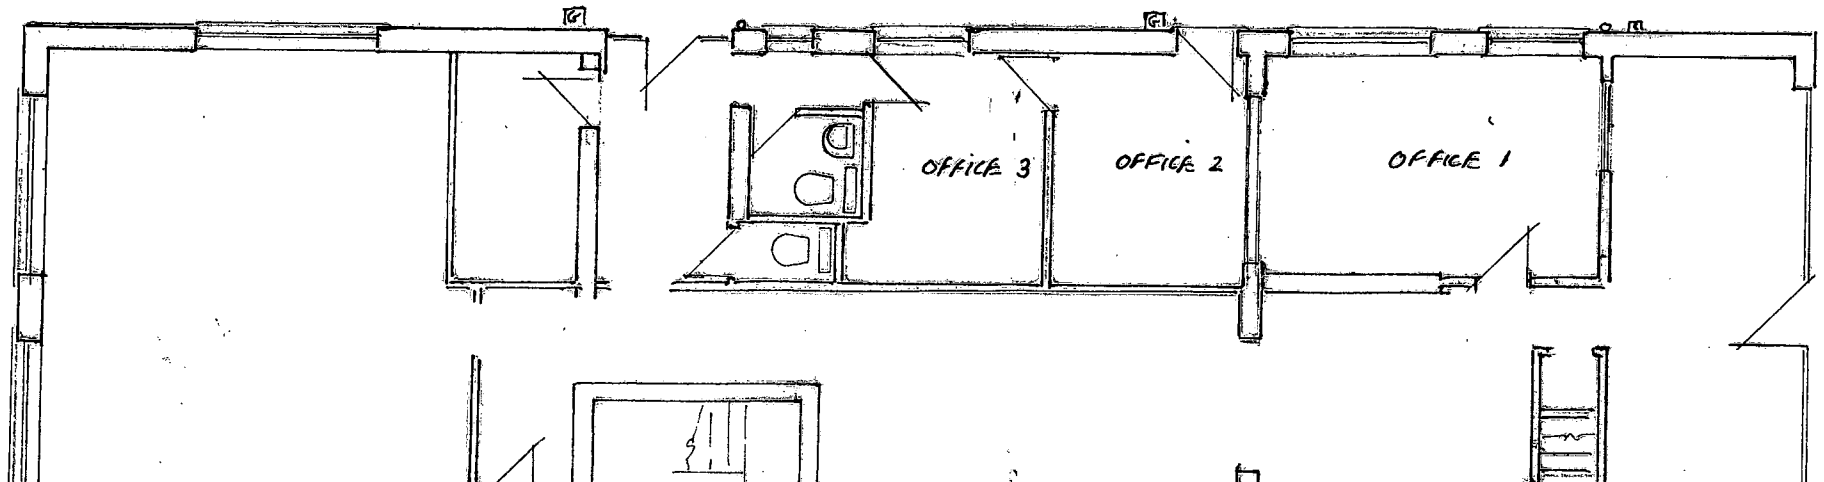

EXISTING GROUND FLOOR PLAN 1:100

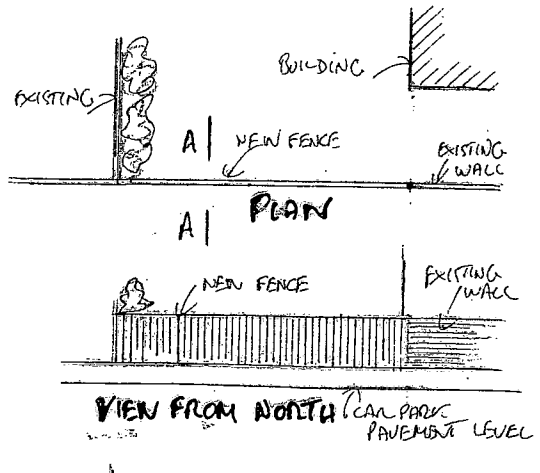

PROPOSED FENCE 1:200

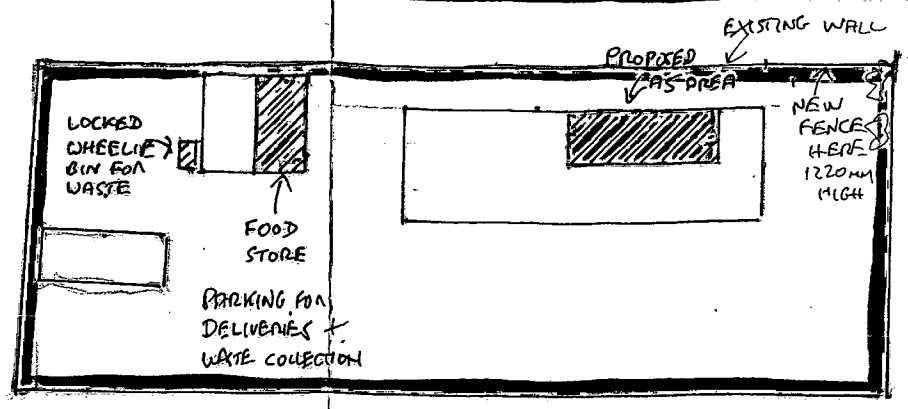

BLOCK PLAN 1:500

ARUN DISTRICT COUNCIL

No.		156	07	
RECEIVED	25 6 07			

SUPERSEDED

THE CORNER HOUSE
STATION ROAD
RUSTINGTON BN16 3AF

CHANGE OF USE OF PART OF GROUND FLOOR FROM OFFICES TO A5

PETER D. KING F.R.I.C.S.
CHARTERED SURVEYOR
26 High Street
Littlehampton BN17 5EE

26.01.2007 7/06/2007 23/02/2007 DWG 1

ARUN DISTRICT COUNCIL:R/156/07/ 25/06/2007