ARUN DISTRICT COUNCIL R/156/07 25/06/2007

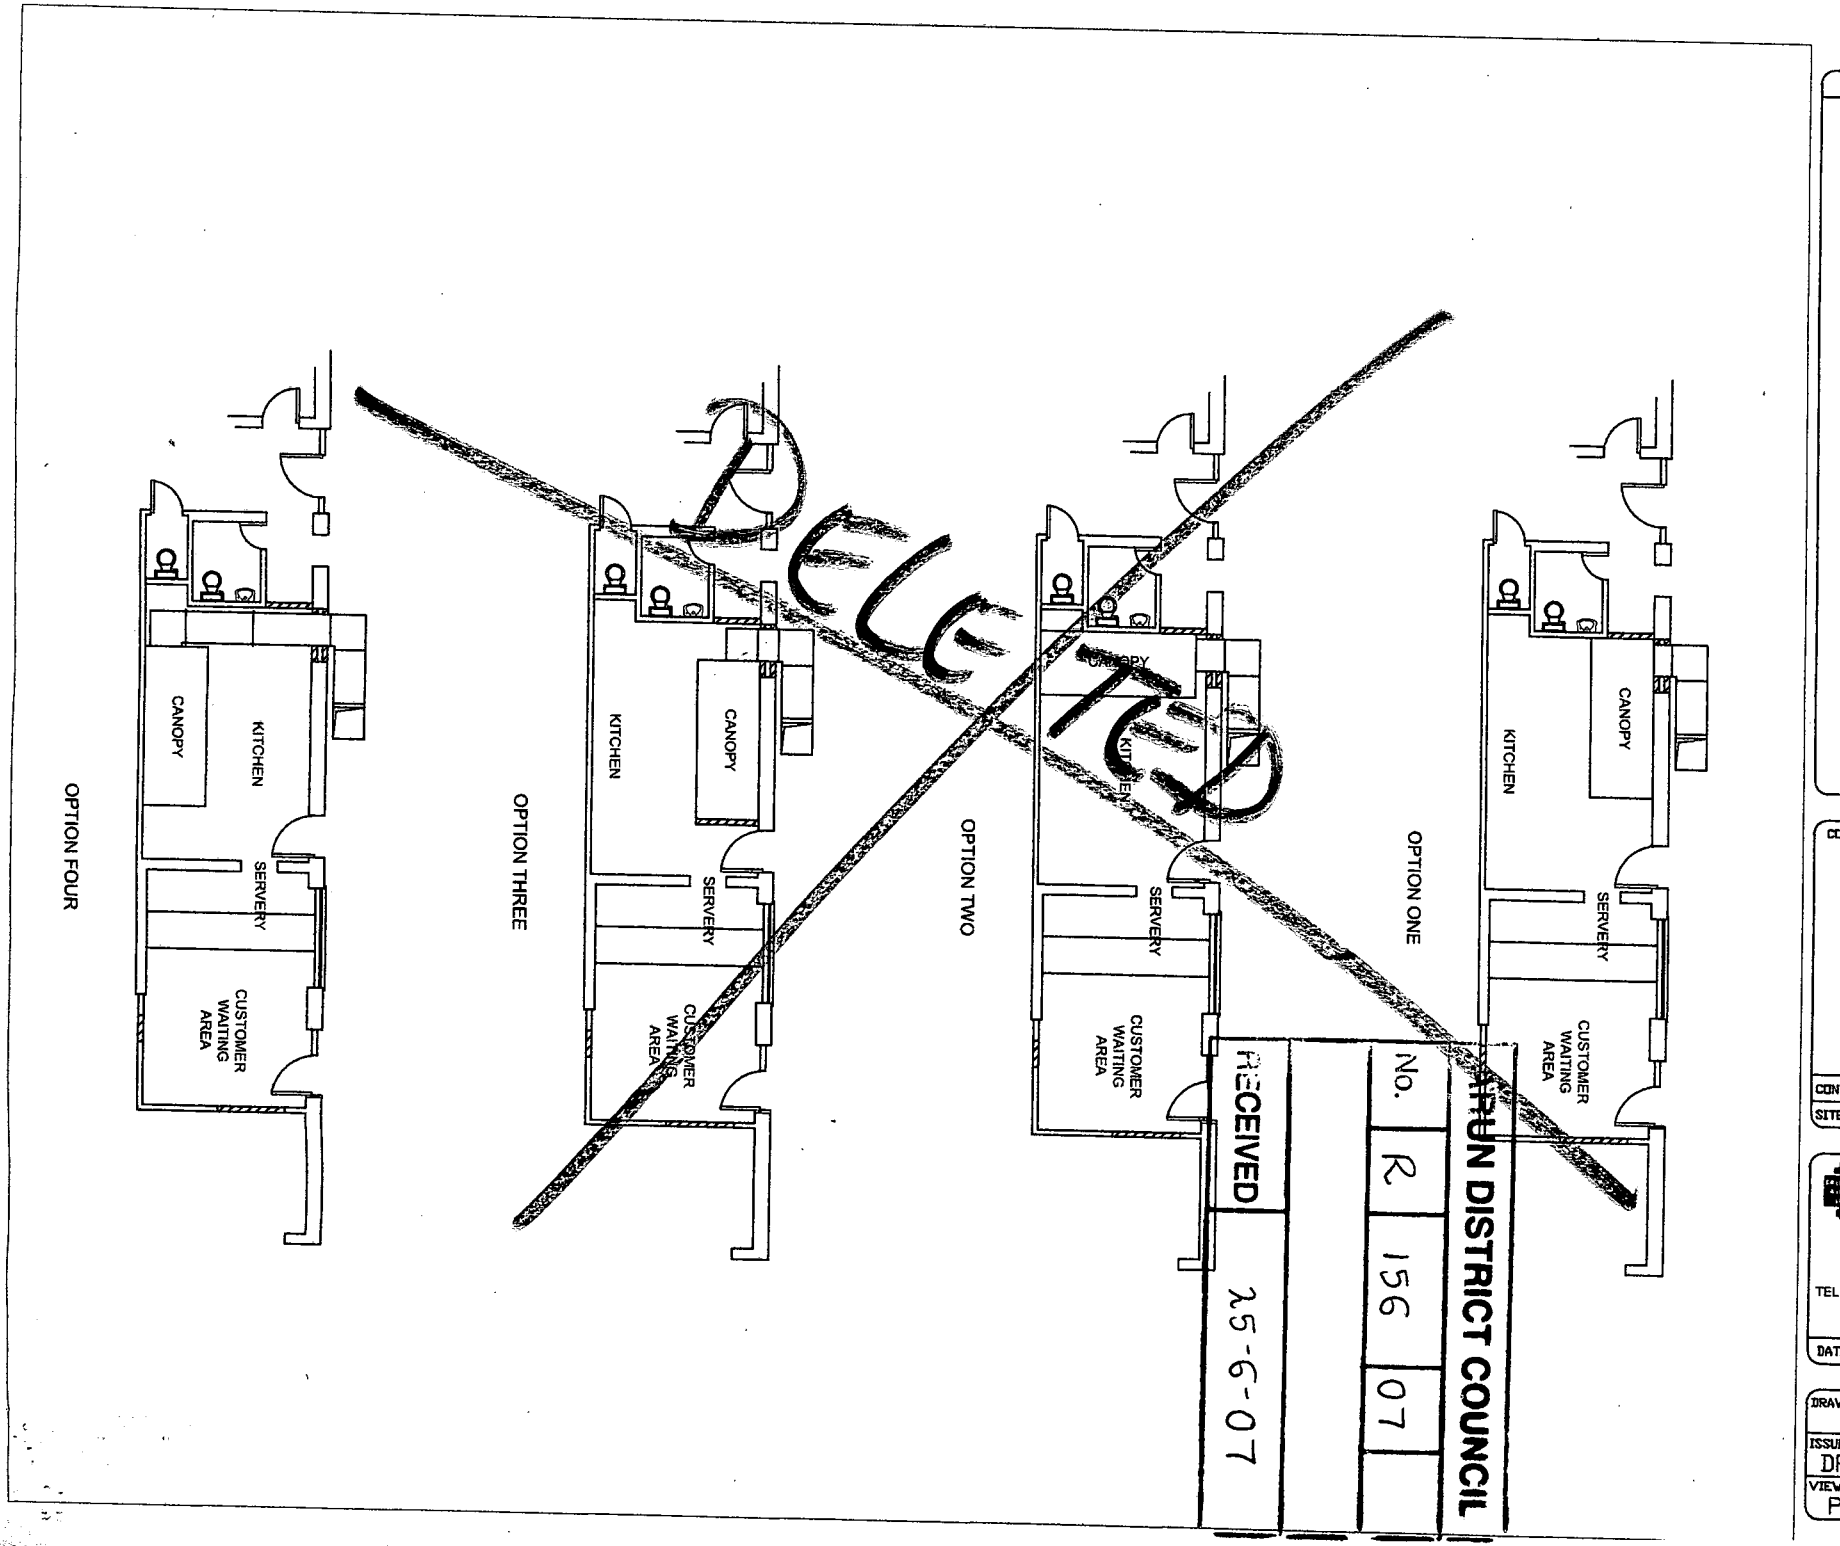

GENERAL NOTES

COMPANY'S ADDRESS

MR K HUSSAIN
INDIAN TAKE AWAY
THE CORNER HOUSE
STATION ROAD
RUSTINGTON
BN16 3AF

CONTRACT: PROPOSED INDIAN TAKE AWAY

SITE NAME: THE CORNER HOUSE

CRISP AIR LIMITED
2 KINGSDOWN ROAD
WATERLOOVILLE
PO7 6DW
TEL: 02392 268268 FAX: 02392 717834
WEB: CRISP-AIR-LTD.CO.UK

DATE: 23/05/2007 | REV: 01 | DRAWN BY: C.L.S.

DRAWING No: DRG 3 | SIZE: A3

ISSUE: DRAFT COPY | SCALE: 1:100

VIEW: PLAN VIEW