

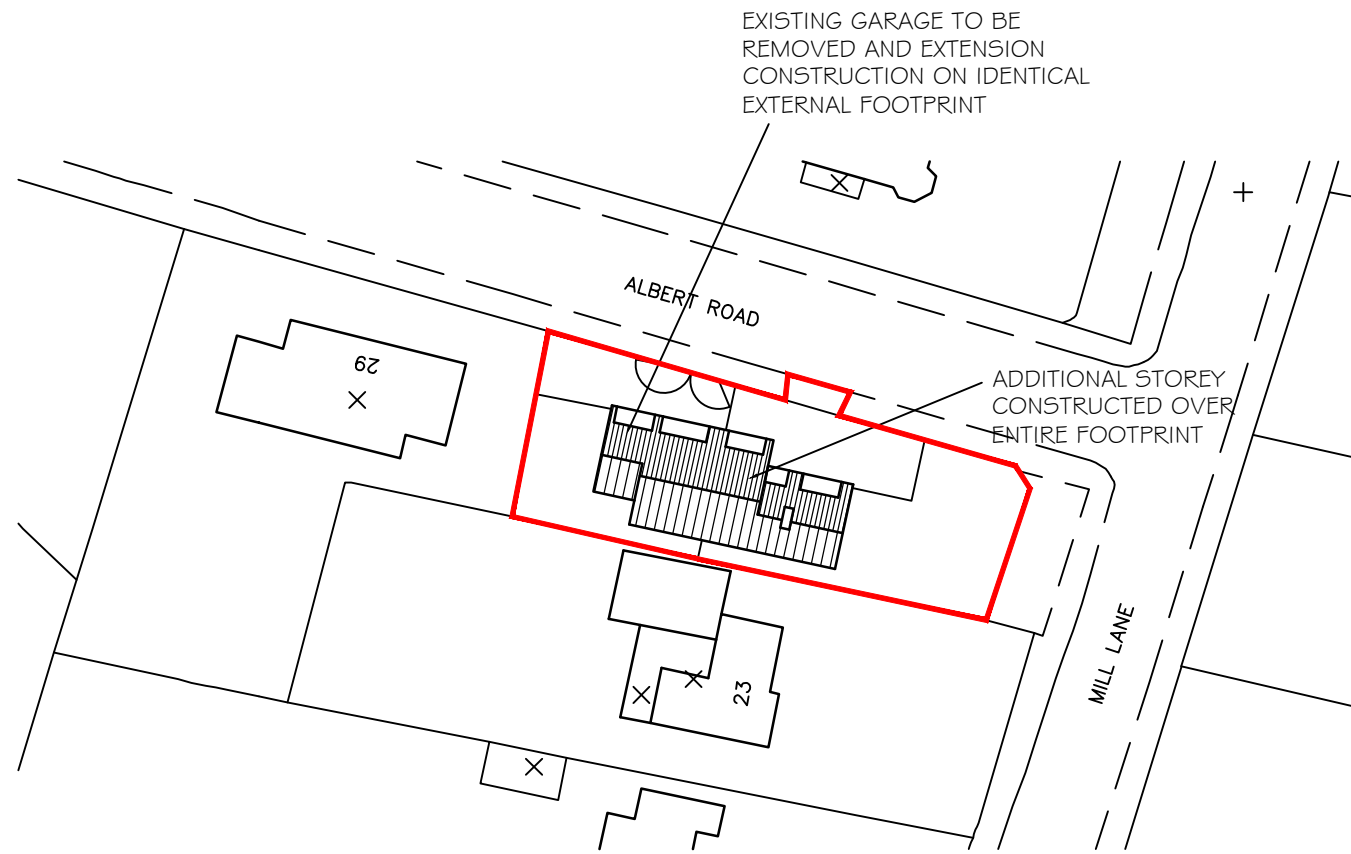


NOTES
WRITTEN DIMENSIONS TO BE TAKEN IN PREFERENCE TO SCALE, AND
ARE TO BE CHECKED ON SITE PRIOR TO COMMENCING WORK.
THIS DRAWING IS TO BE READ IN CONJUNCTION WITH ALL OTHER
DOCUMENTS RELATING TO THIS PROJECT.
ANY DISCREPANCIES ARE TO BE REFERRED IMMEDIATELY TO THE
PROJECT DESIGNER.
THIS DRAWING IS COPYRIGHT, AND SHOULD NOT BE USED OR
REPRODUCED WITHOUT PERMISSION.
IT IS THE CONTRACTOR'S RESPONSIBILITY TO ENSURE COMPLIANCE
WITH THE BUILDING REGULATIONS.

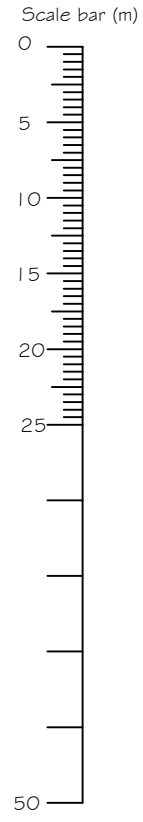

BLOCK PLAN 1:500

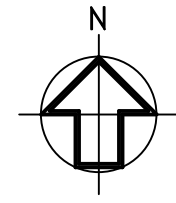

SITE LOCATION PLAN 1:1250

REV	DESCRIPTION	DATE
-----	-------------	------

PROJECT
31 ALBERT ROAD
RUSTINGTON
WEST SUSSEX

DRAWING TITLE
SITE LOCATION AND BLOCK PLANS

CLIENT
KAREN WALKER

SCALE 1:1250 / 1:500@A3	DRAWN BY FLB	DATE AUG 20
--------------------------------------	------------------------	-----------------------

DWG NO 984/04 **REV.** -

Unit 3b Woodhorn Business Centre
Woodhorn Lane
Oving Chichester
West Sussex PO20 2BX
Tel 01243 774764
www.sloaneandbrown.co.uk

