


NOTES
WRITTEN DIMENSIONS TO BE TAKEN IN PREFERENCE TO SCALE, AND
ARE TO BE CHECKED ON SITE PRIOR TO COMMENCING WORK.
THIS DRAWING IS TO BE READ IN CONJUNCTION WITH ALL OTHER
DOCUMENTS RELATING TO THIS PROJECT.
ANY DISCREPANCIES ARE TO BE REFERRED IMMEDIATELY TO THE
PROJECT DESIGNER.
THIS DRAWING IS COPYRIGHT, AND SHOULD NOT BE USED OR
REPRODUCED WITHOUT PERMISSION.
IT IS THE CONTRACTOR'S RESPONSIBILITY TO ENSURE COMPLIANCE
WITH THE BUILDING REGULATIONS.

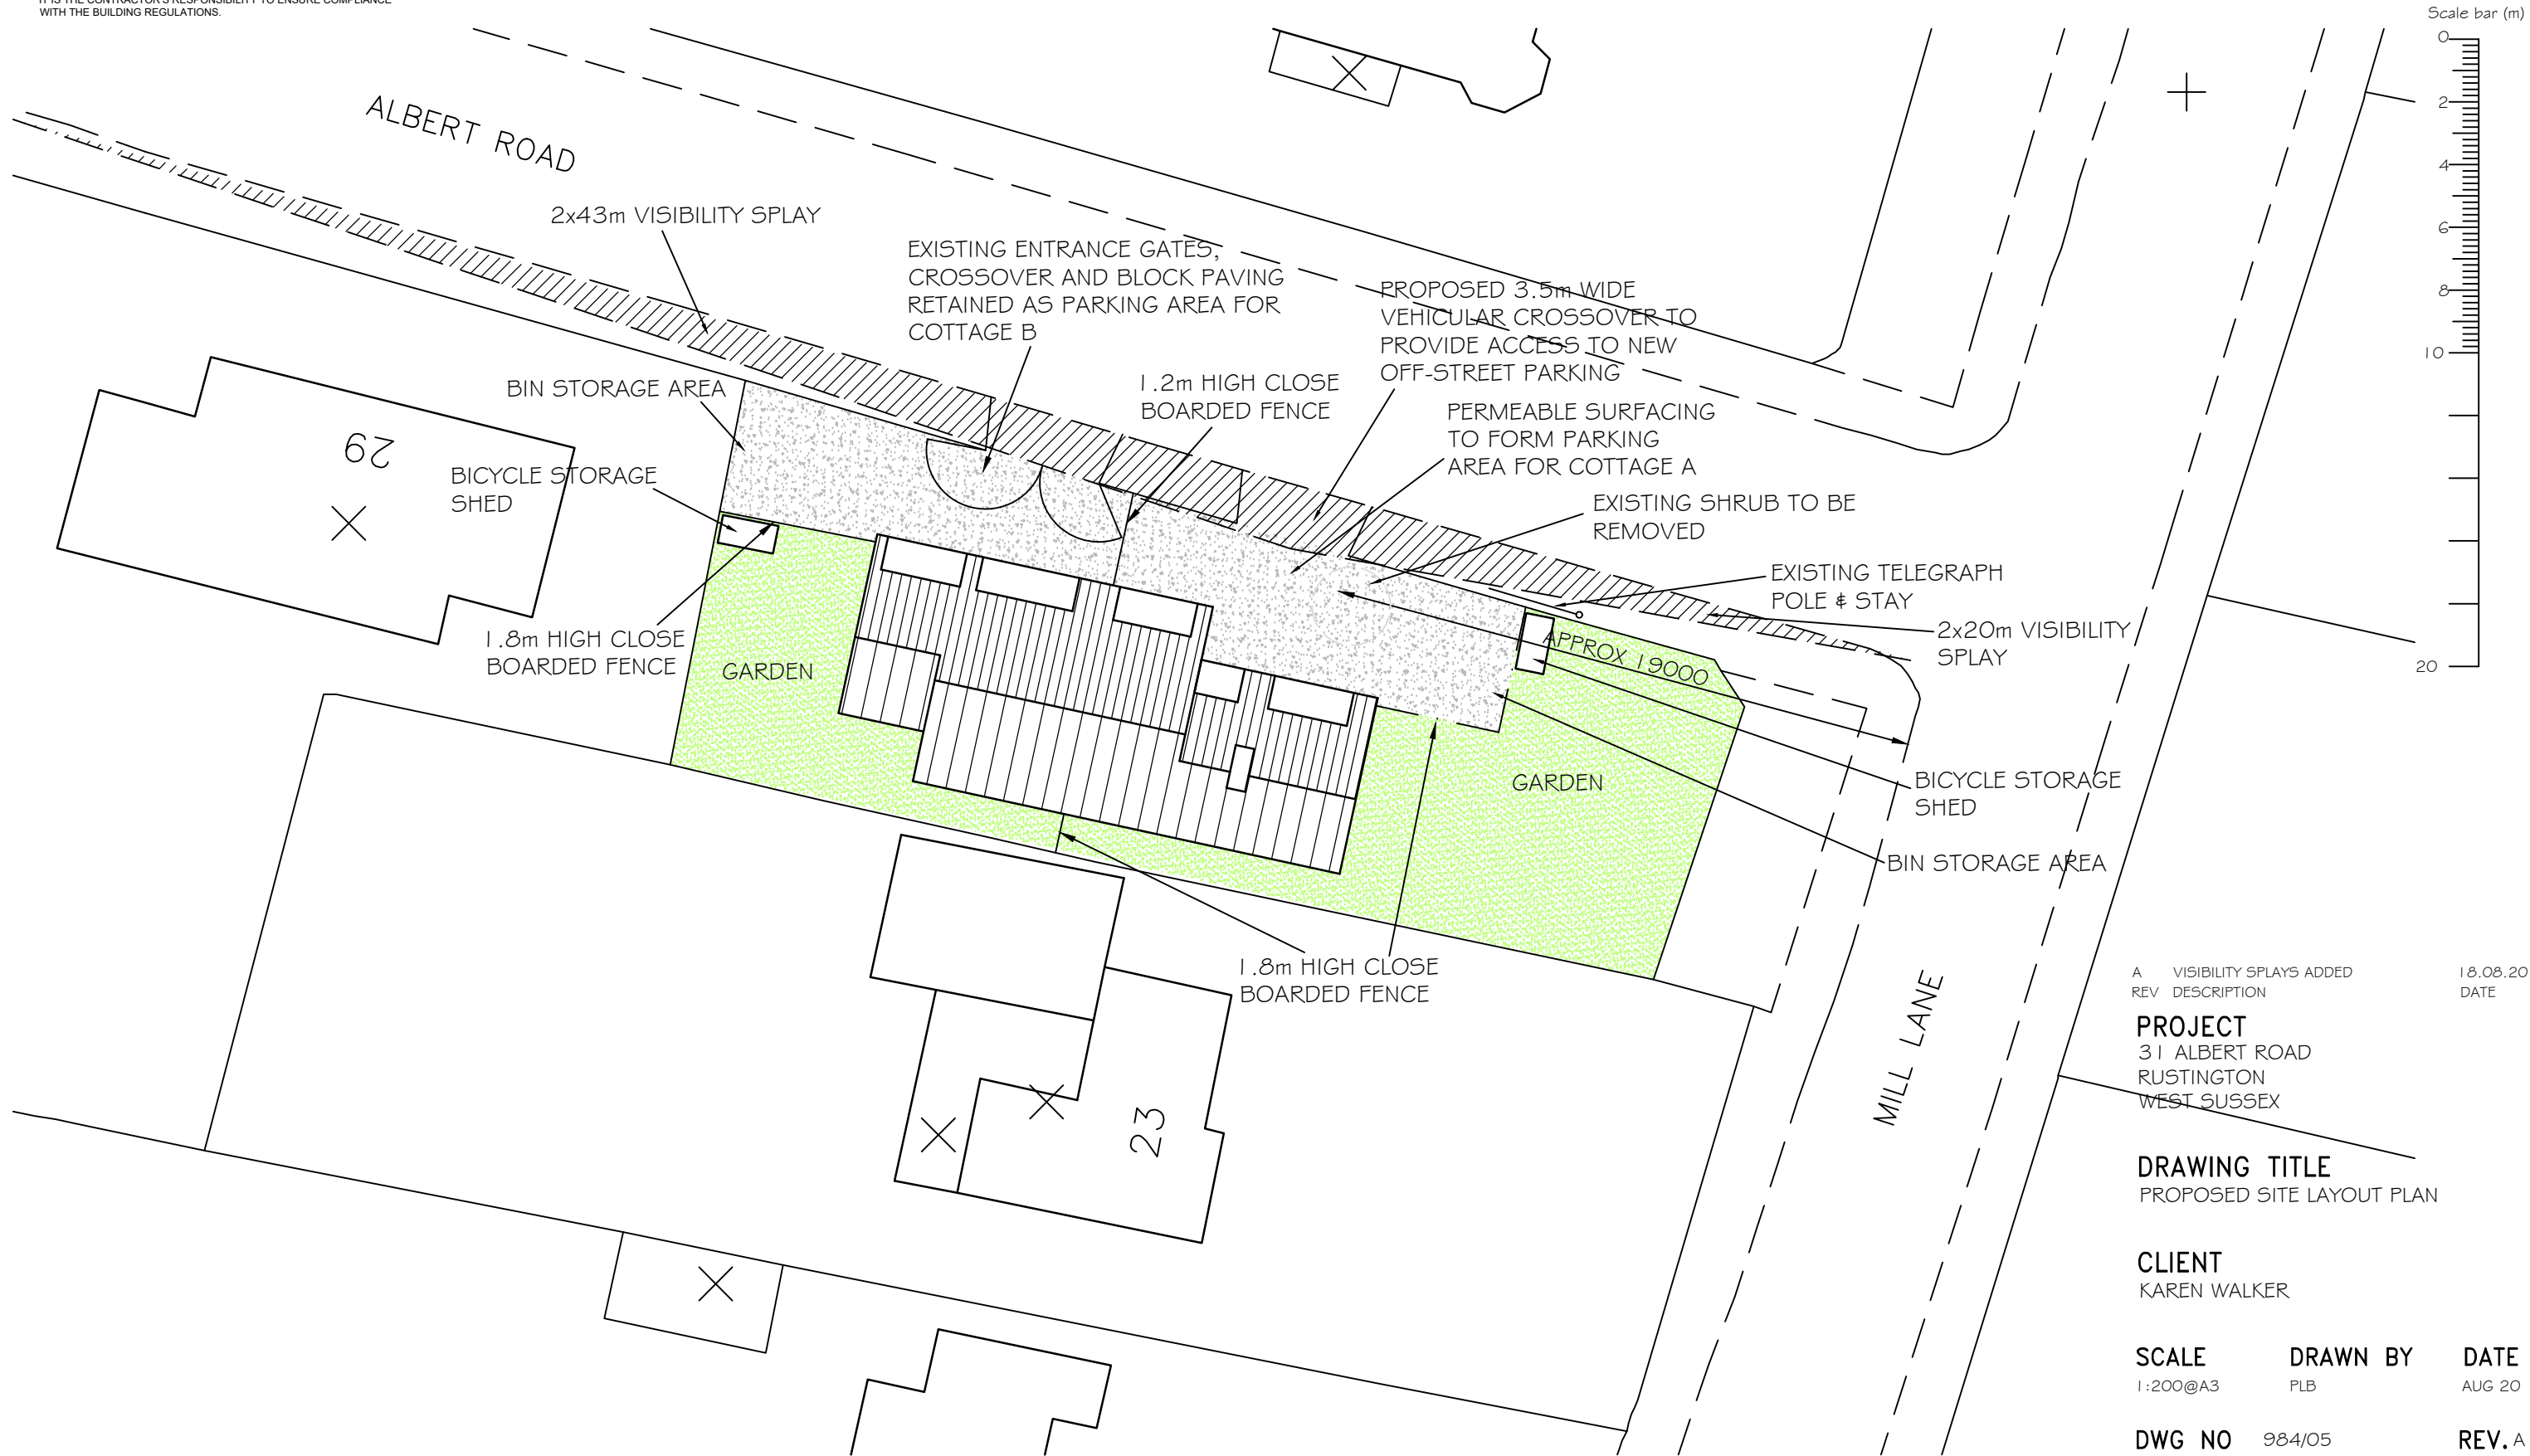

A	VISIBILITY SPLAYS ADDED	18.08.20
REV	DESCRIPTION	DATE

PROJECT
31 ALBERT ROAD
RUSTINGTON
WEST SUSSEX

DRAWING TITLE
PROPOSED SITE LAYOUT PLAN

CLIENT
KAREN WALKER

SCALE 1:200@A3	DRAWN BY FLB	DATE AUG 20
--------------------------	------------------------	-----------------------

DWG NO	984/05	REV. A
---------------	--------	---------------

SITE LAYOUT PLAN 1:200

Unit 3b Woodhorn Business Centre
Woodhorn Lane
Oving Chichester
West Sussex PO20 2BX
Tel 01243 774764
www.sloaneandbrown.co.uk

