




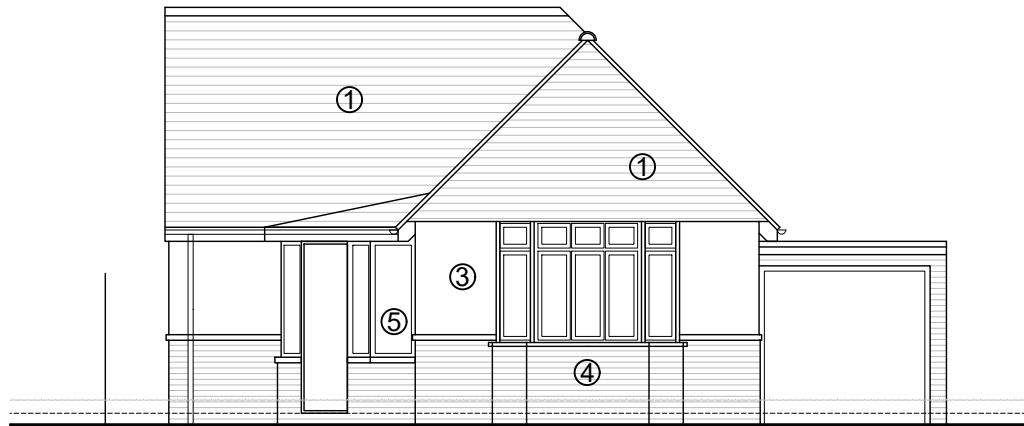


Front (West) as Proposed

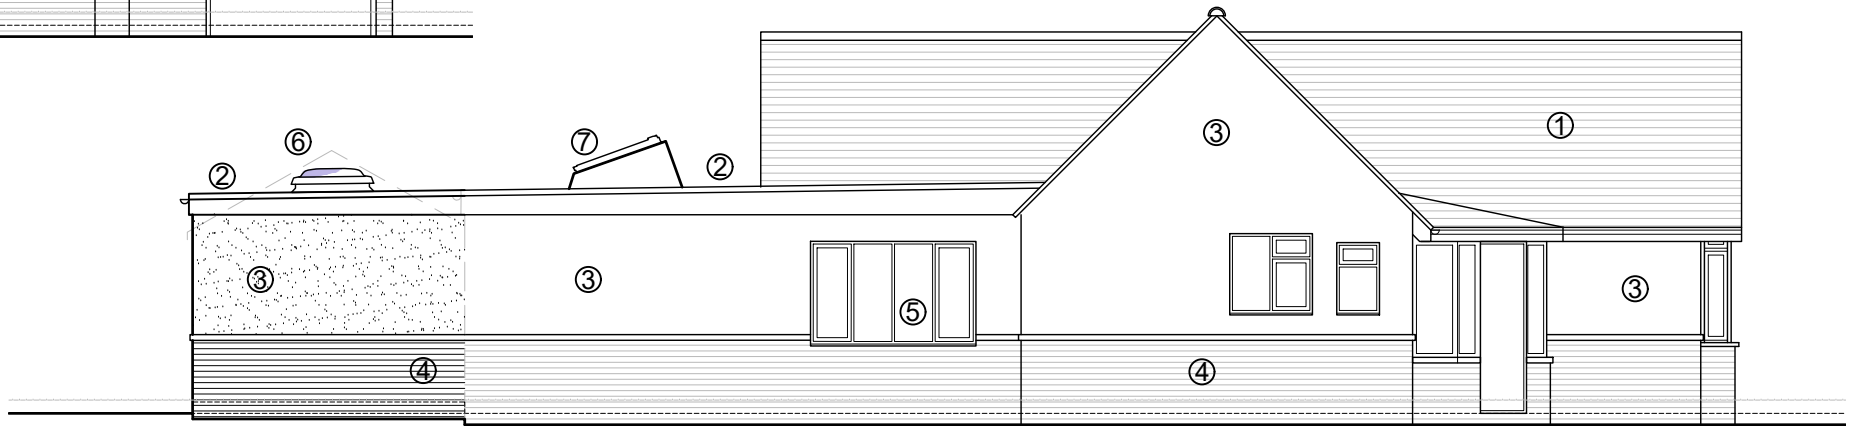

Side (North) as Proposed

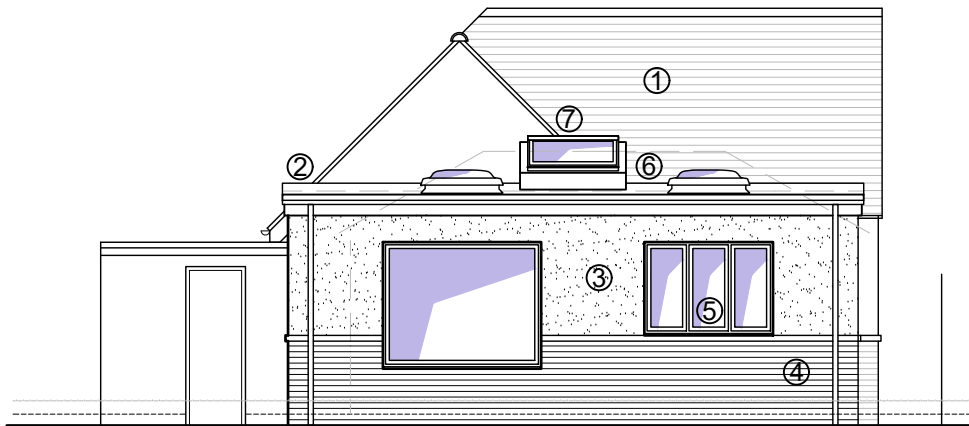


Rear (East) as Proposed

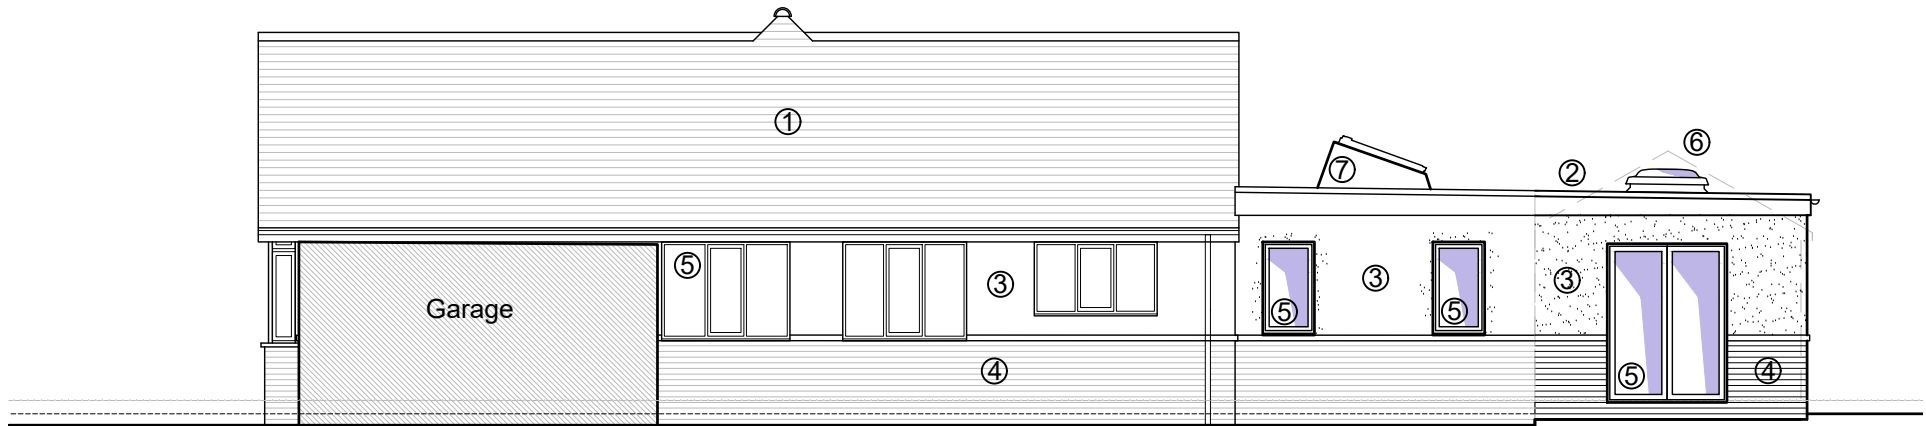

Side (South) as Proposed

This drawing is to be read in conjunction with all other relevant drawings and specifications. Do not scale from this drawing (Unless for planning purposes). Use figured dimensions only. All levels and dimensions to be checked on site prior to commencement of works on site. All dimensional discrepancies are to be brought to the immediate attention of the originator. Responsibility cannot be accepted for alteration and/or deviation from this design without prior knowledge. Copyright reserved. This drawing may only be used under licence for the client and location specified in the title block. It may not be copied or disclosed to any other third party without prior written consent.

Note: Due to Covid Restrictions, Full Internal surveys & check dimensions were not undertaken. Check all dimensions on site prior to commencement of any works.

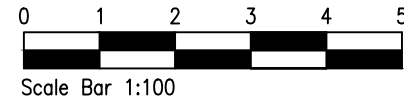

MATERIALS LEGEND:

1. Plain tile.
2. Flat roof finish.
3. Painted render.
4. Brickwork plinth.
5. DG windows & doors (upvc).
6. Flat roof light dome.
7. Rooflight on angled raised kerbs.

Revision



SIMON HARVEY DESIGNS LTD
2 Greenfield Way,
Storrington,
West Sussex.
RH20 4PY
t: 07833 178649
e:office@simonharveydesigns.com

Client: Mr & Mrs Foley

Project: Single Storey Rear Extension

Address: 37 Broadmark Lane,
Rustington,
West Sussex,
BN16 2HH

Drawing Title: PROPOSED G.A ELEVATIONS

Drawing Number: 53_104

Date: June 2021

Scale:1:100 @A3

PLANNING