ITEM 4

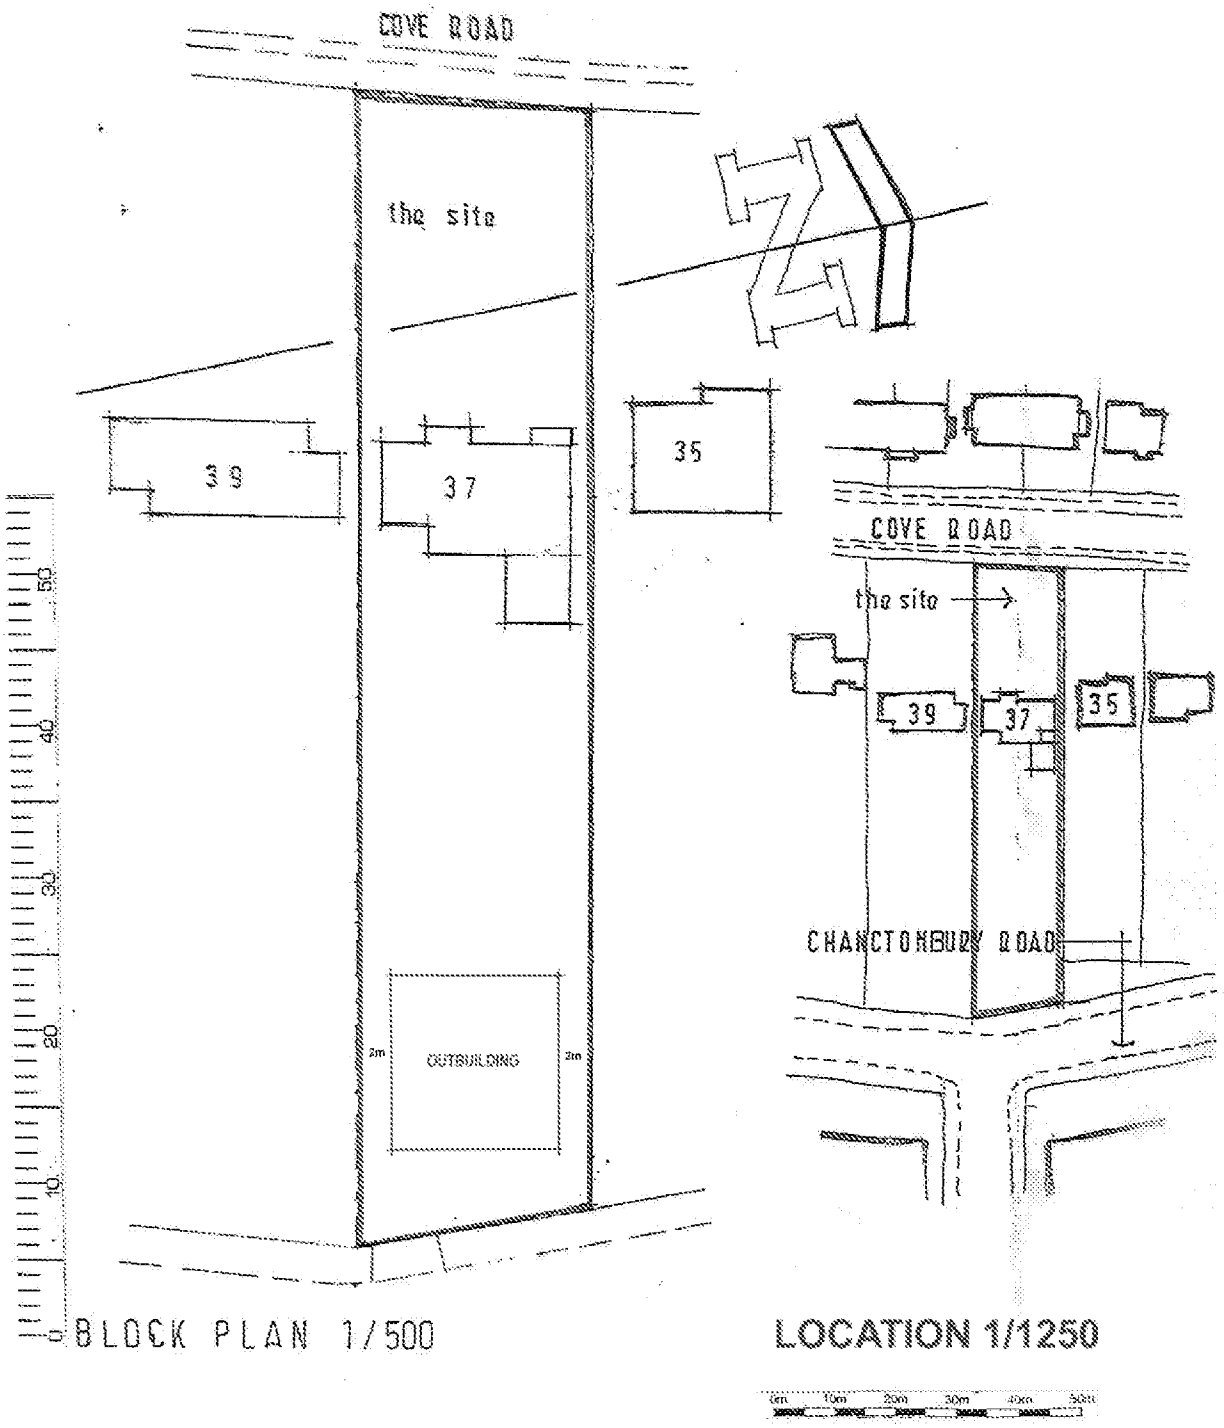

Address **37 Cove Road**
Rustington BN16 2QN
Garden outbuilding

date **July 24**
scale **1:500 1:1250**
sheet size **A4**
drg no

Location & Block Plans

ARUN DISTRICT COUNCIL R/156/24/CLP