


Please Note: this drawing is based upon Ordnance Survey data.

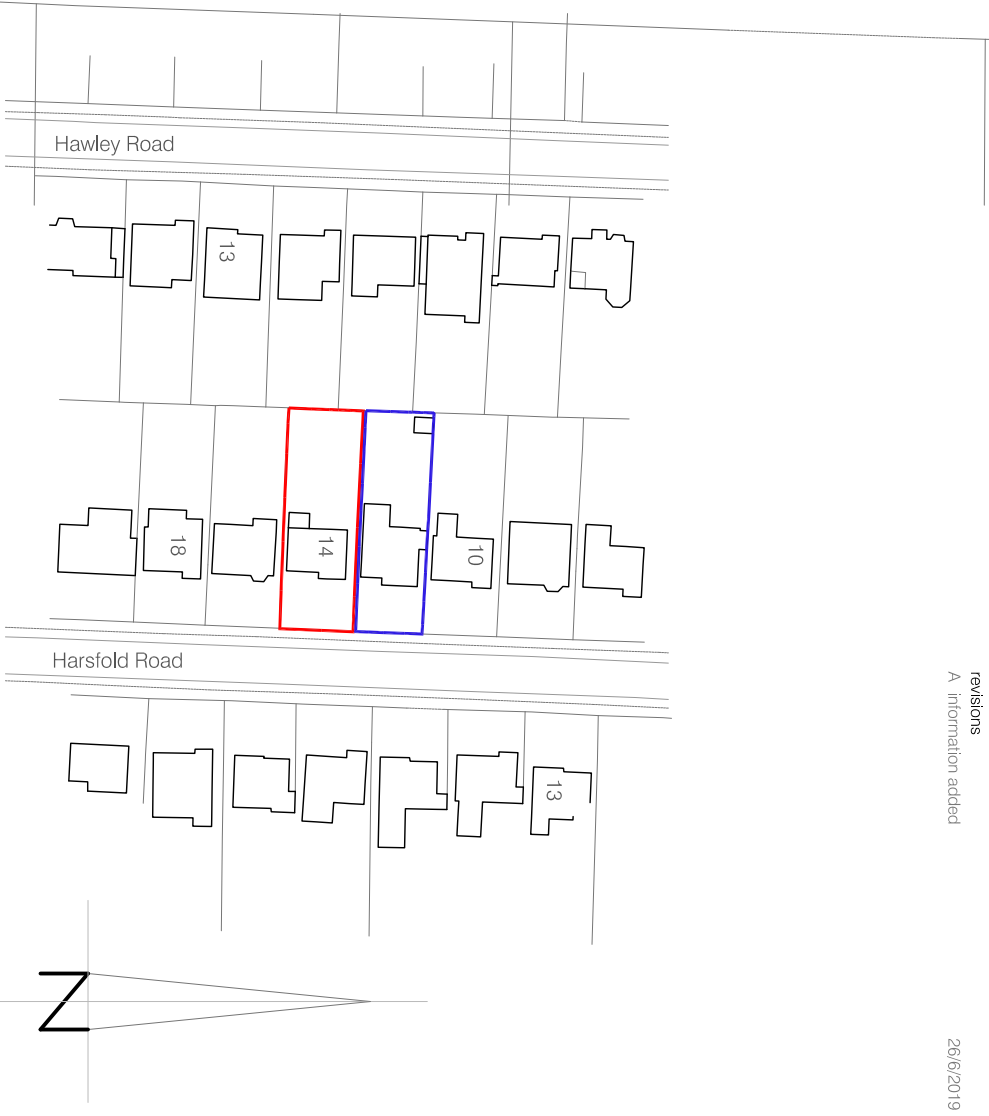

0m 50m

Location Plan: Scale 1:1250

Ordnance Survey (c) Crown Copyright 2019. All rights reserved. Licence number 100022432

RDV a Design

9 Oak End | Arundel | West Sussex
Tel: 01903 884013

project
14 Harsfold Road
Rustington
West Sussex

drawing

Location and Site/Block Plan

As Existing

scale	date
1:1250, 1:200 @ A3	February 2019
job no	drawing no
18147	00.01

notes

Permission is granted to scale from this drawing for the purpose of Local Authority Planning Approval only. In all other cases DO NOT scale from this drawing. Please contact this office for any additional information required.

Contractors, Sub-Contractors and Suppliers are to check all relevant dimensions, levels and details of the site and any existing buildings before commencing any site drawings or building work. Any discrepancies should be reported to this office.

This drawing must be read in conjunction with all related drawings and documents relevant to this project, including those prepared by appointed consultants, specialists and sub-contractors etc.

This drawing is the copyright of RDV a Design.

revisions

A. Information added

26/6/2019