
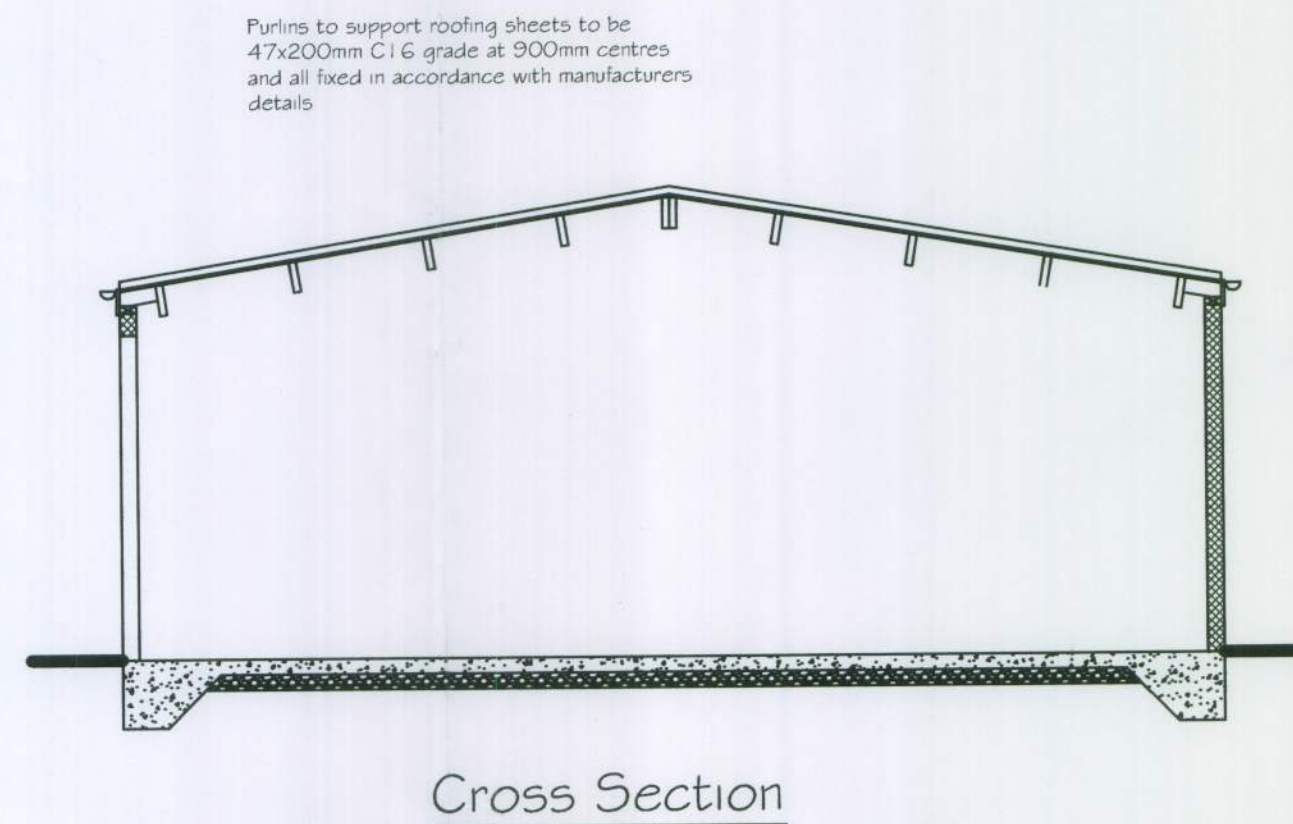
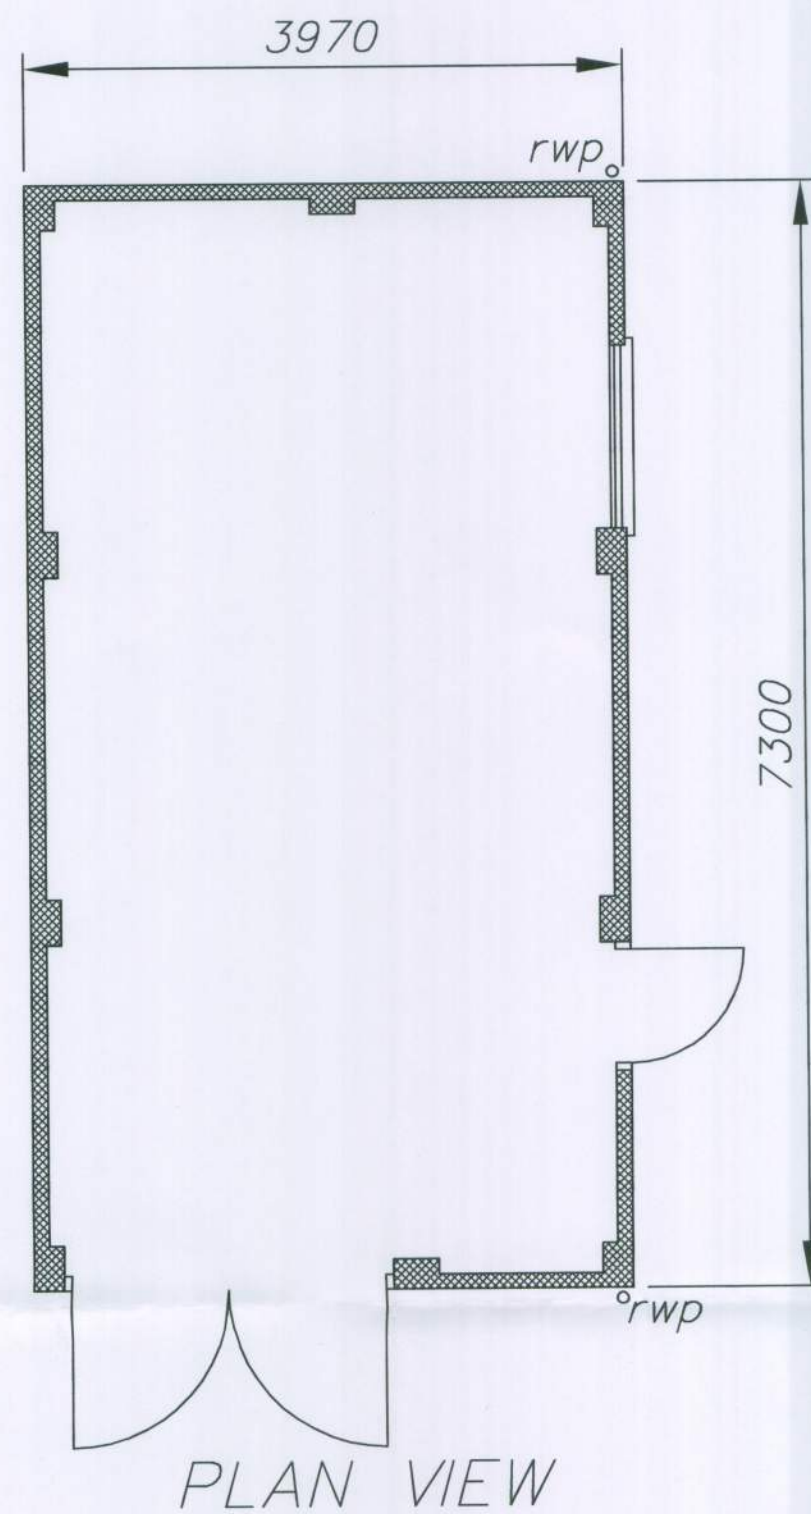


Exterior to be rendered to match existing house colour.

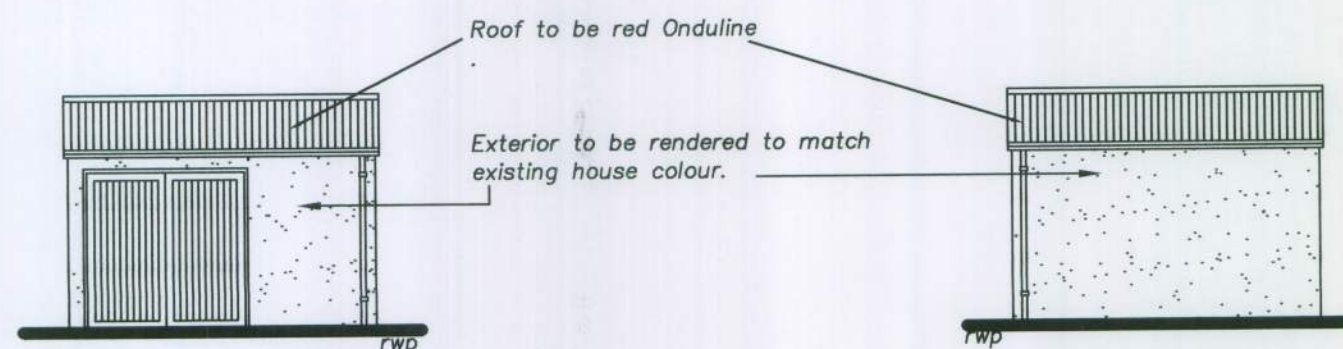

Tony Rogers Building Consultant Address: 40 Dawn Crescent, Upper Dooding, West Sussex, BN44 3W1 Telephone: 01903 815225	
Rev.	Revision Description:
Client:	Mr M Ginnaw
Address:	34a Broadmark Lane Rustington West Sussex BN
Project:	Proposed detached garage
Scale:	1:50 1:100
Date:	June 2011
Drawing No:	11/ 671/ 01
Drawn By:	AWR
Revision:	