



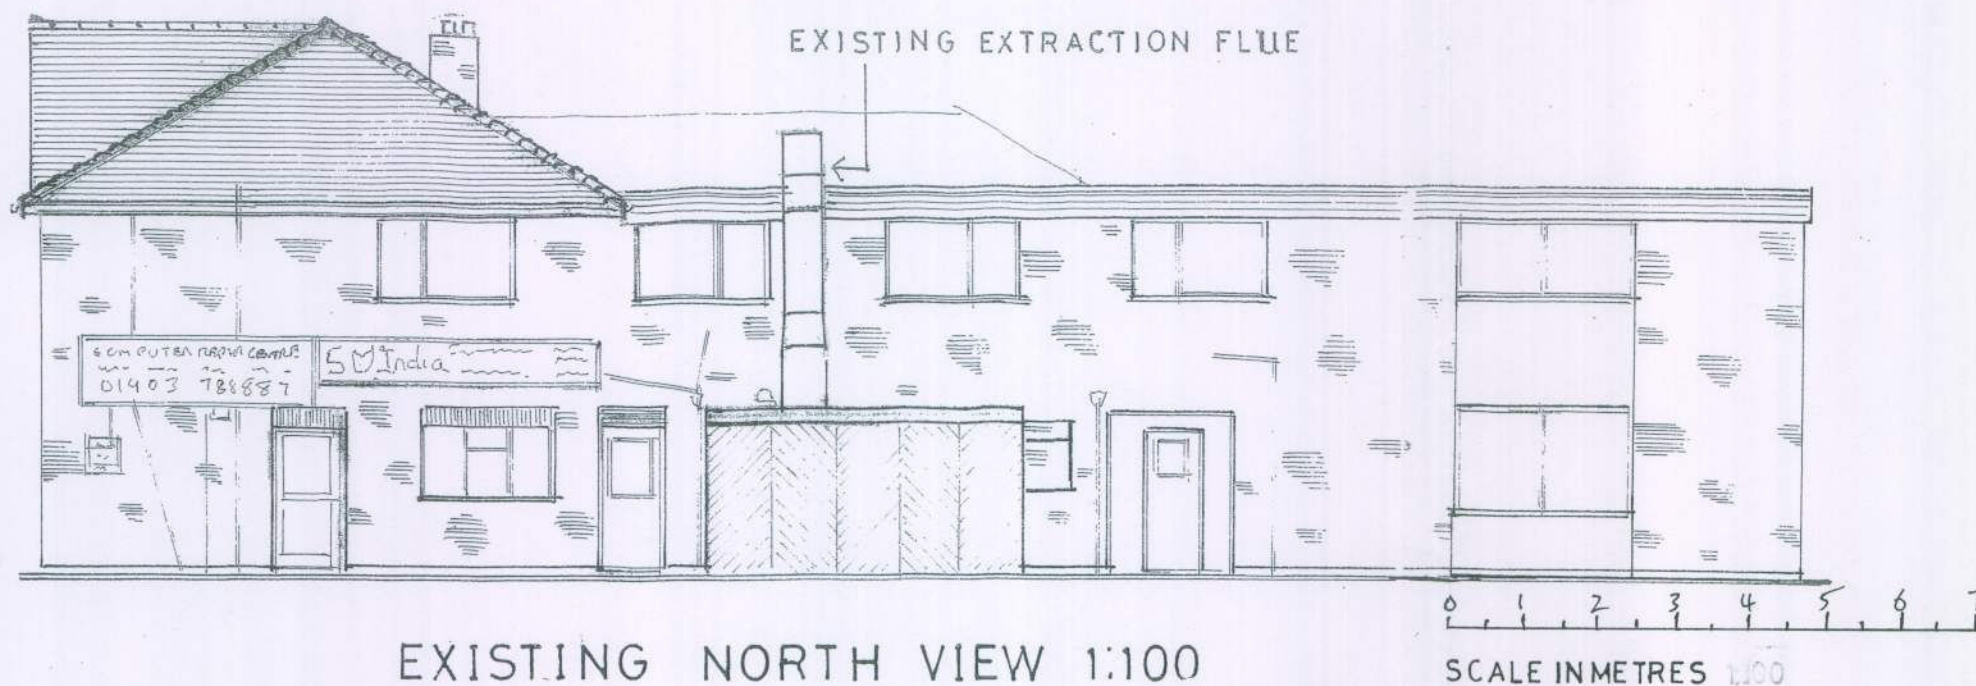


EXISTING NORTH VIEW 1:100




EXISTING
EAST VIEW 1:100

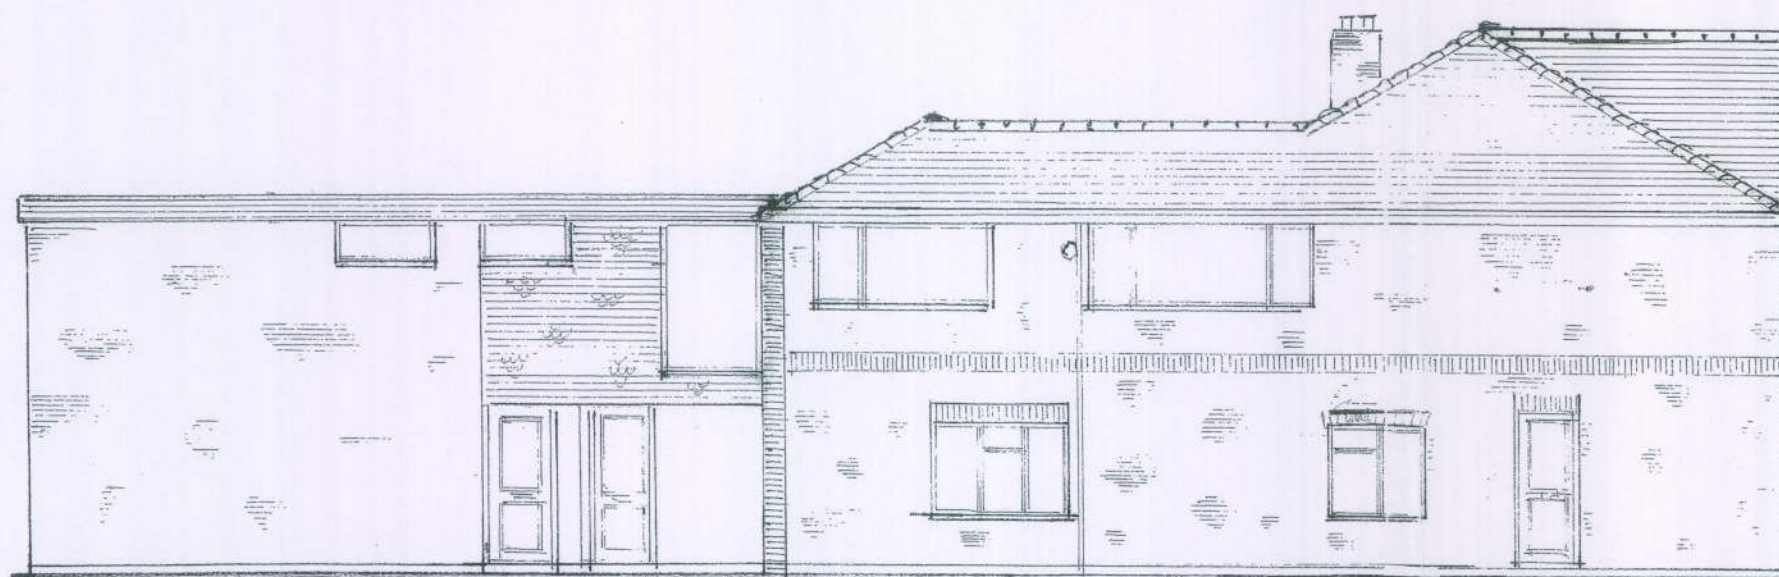


EXISTING SOUTH VIEW 1:100

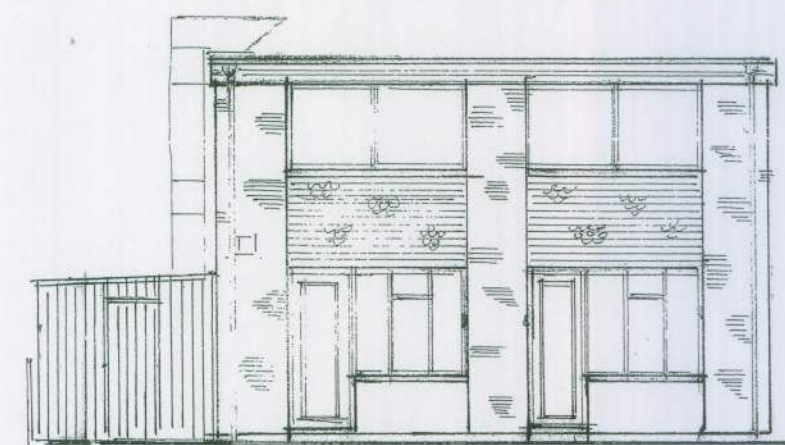

EXISTING
WEST VIEW 1:100

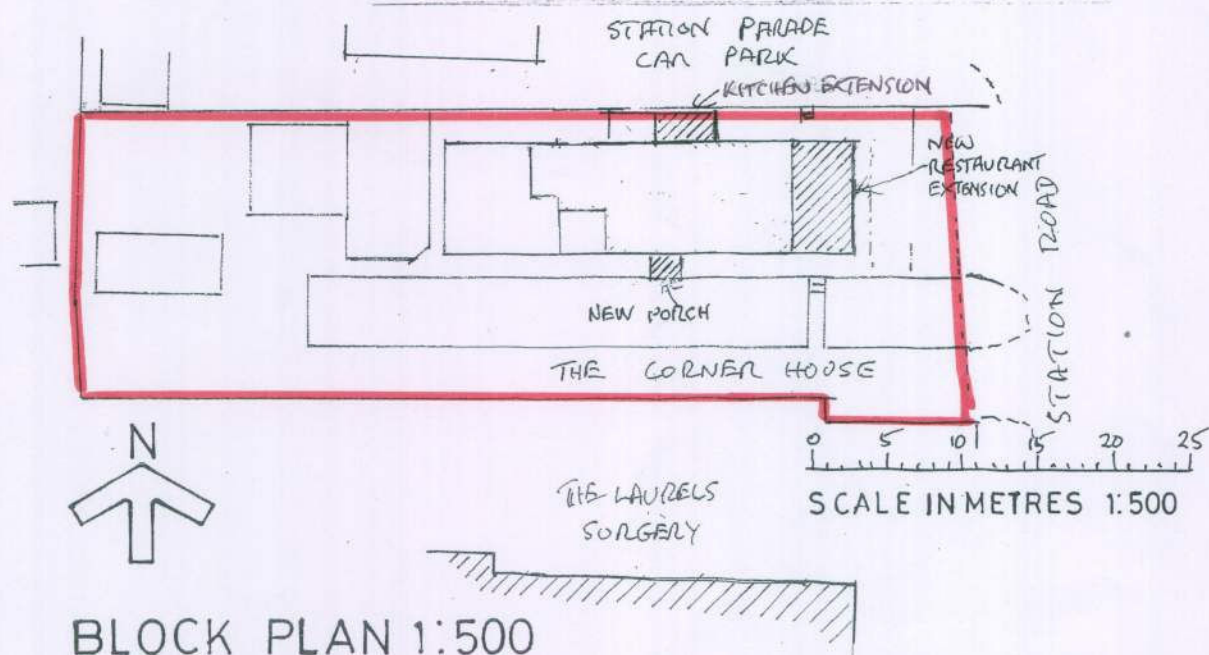

BLOCK PLAN 1:500

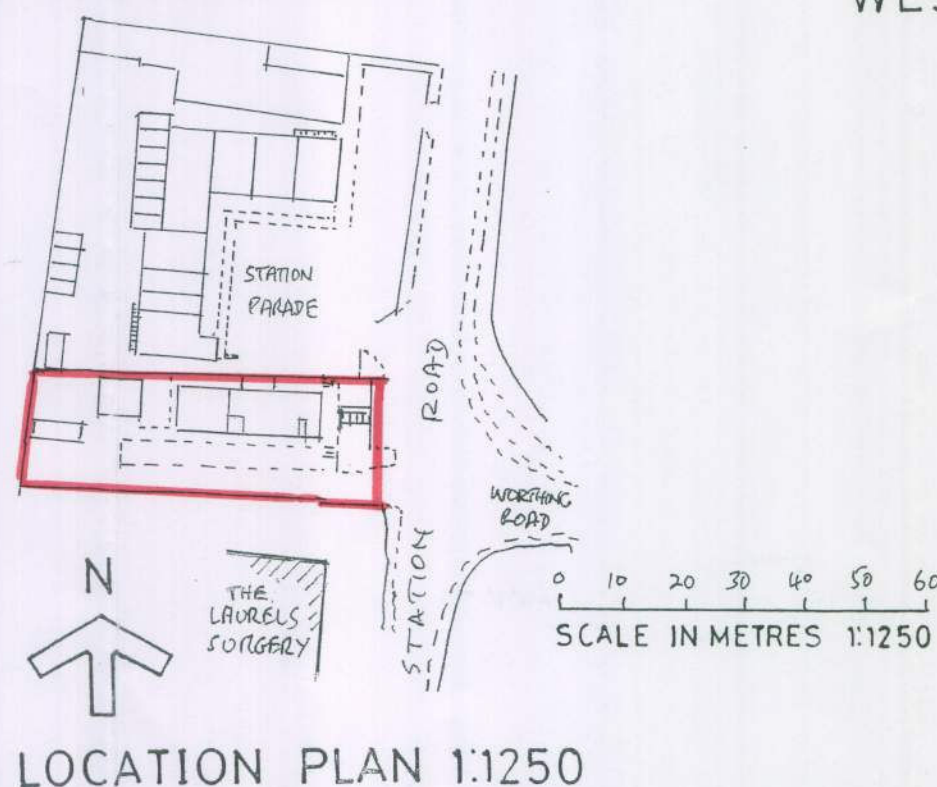

LOCATION PLAN 1:1250

THE CORNER HOUSE
STATION ROAD
RUSTINGTON BN16 3AF

PROPOSED EXTENSIONS

PETER D. KING ERICS.
CHARTERED SURVEYOR
41a Beach Road
Littlehampton BN17 5JA

17.03.2010
22/03/2010 02/07/2010

DRAWING 2