




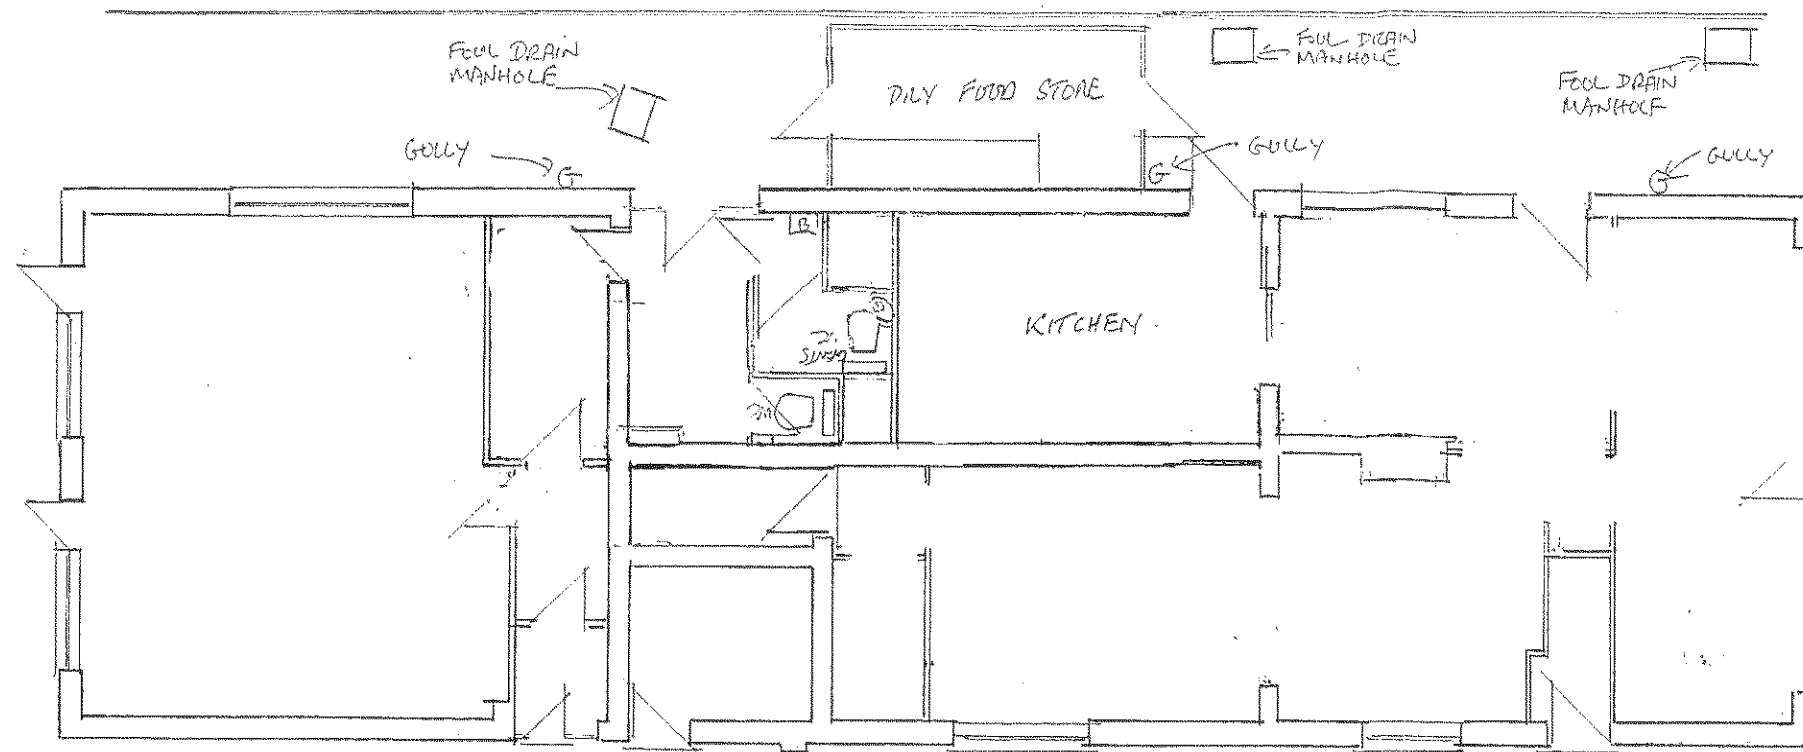


EXISTING GROUND FLOOR PLAN 1:100

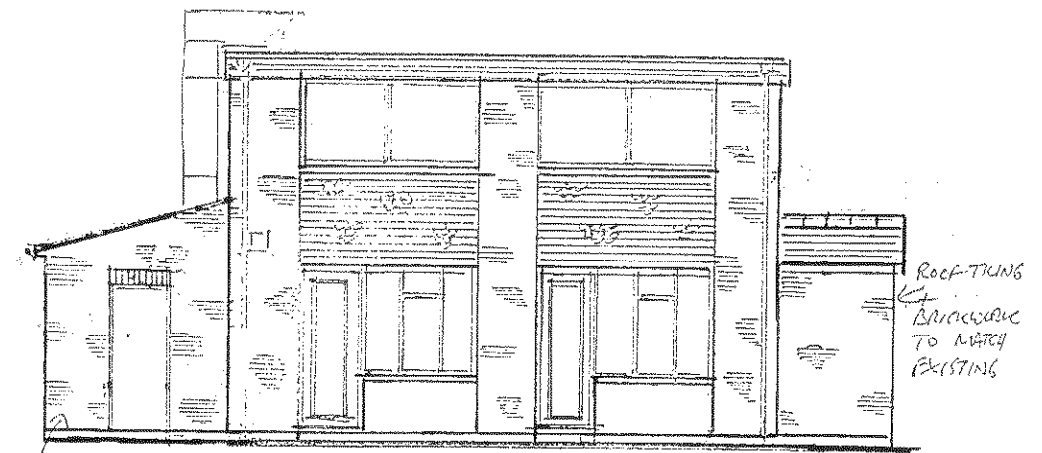

PROPOSED WEST VIEW 1:100

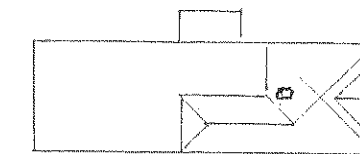


EXISTING ROOF PLAN 1:500

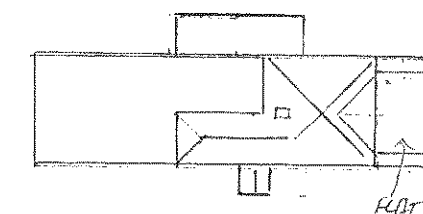

0 5 10 15 20 25
SCALE IN METRES 1:500

PROPOSED ROOF PLAN 1:500

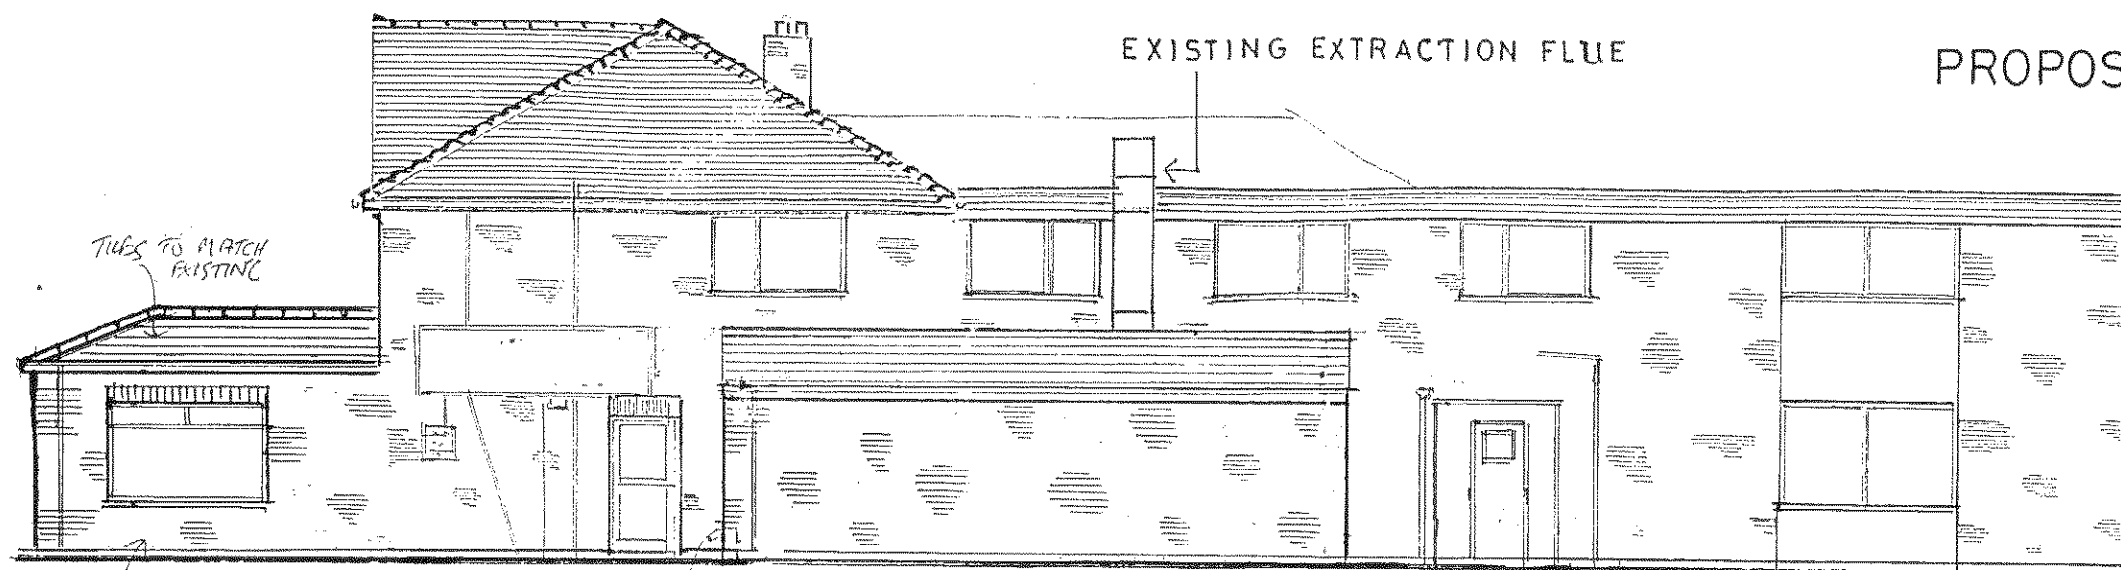

PROPOSED NORTH VIEW 1:100

0 1 2 3 4 5 6 7
SCALE IN METRES 1:100

THE CORNER HOUSE
STATION ROAD
RUSTINGTON BN16 3AF

PROPOSED EXTENSIONS

PETER D. KING ERICS.
CHARTERED SURVEYOR
41a Beach Road
Littlehampton BN17 5JA

17.03.2010
22.03.2010 02/07/2010
09/04/2010

DRAWING 3