



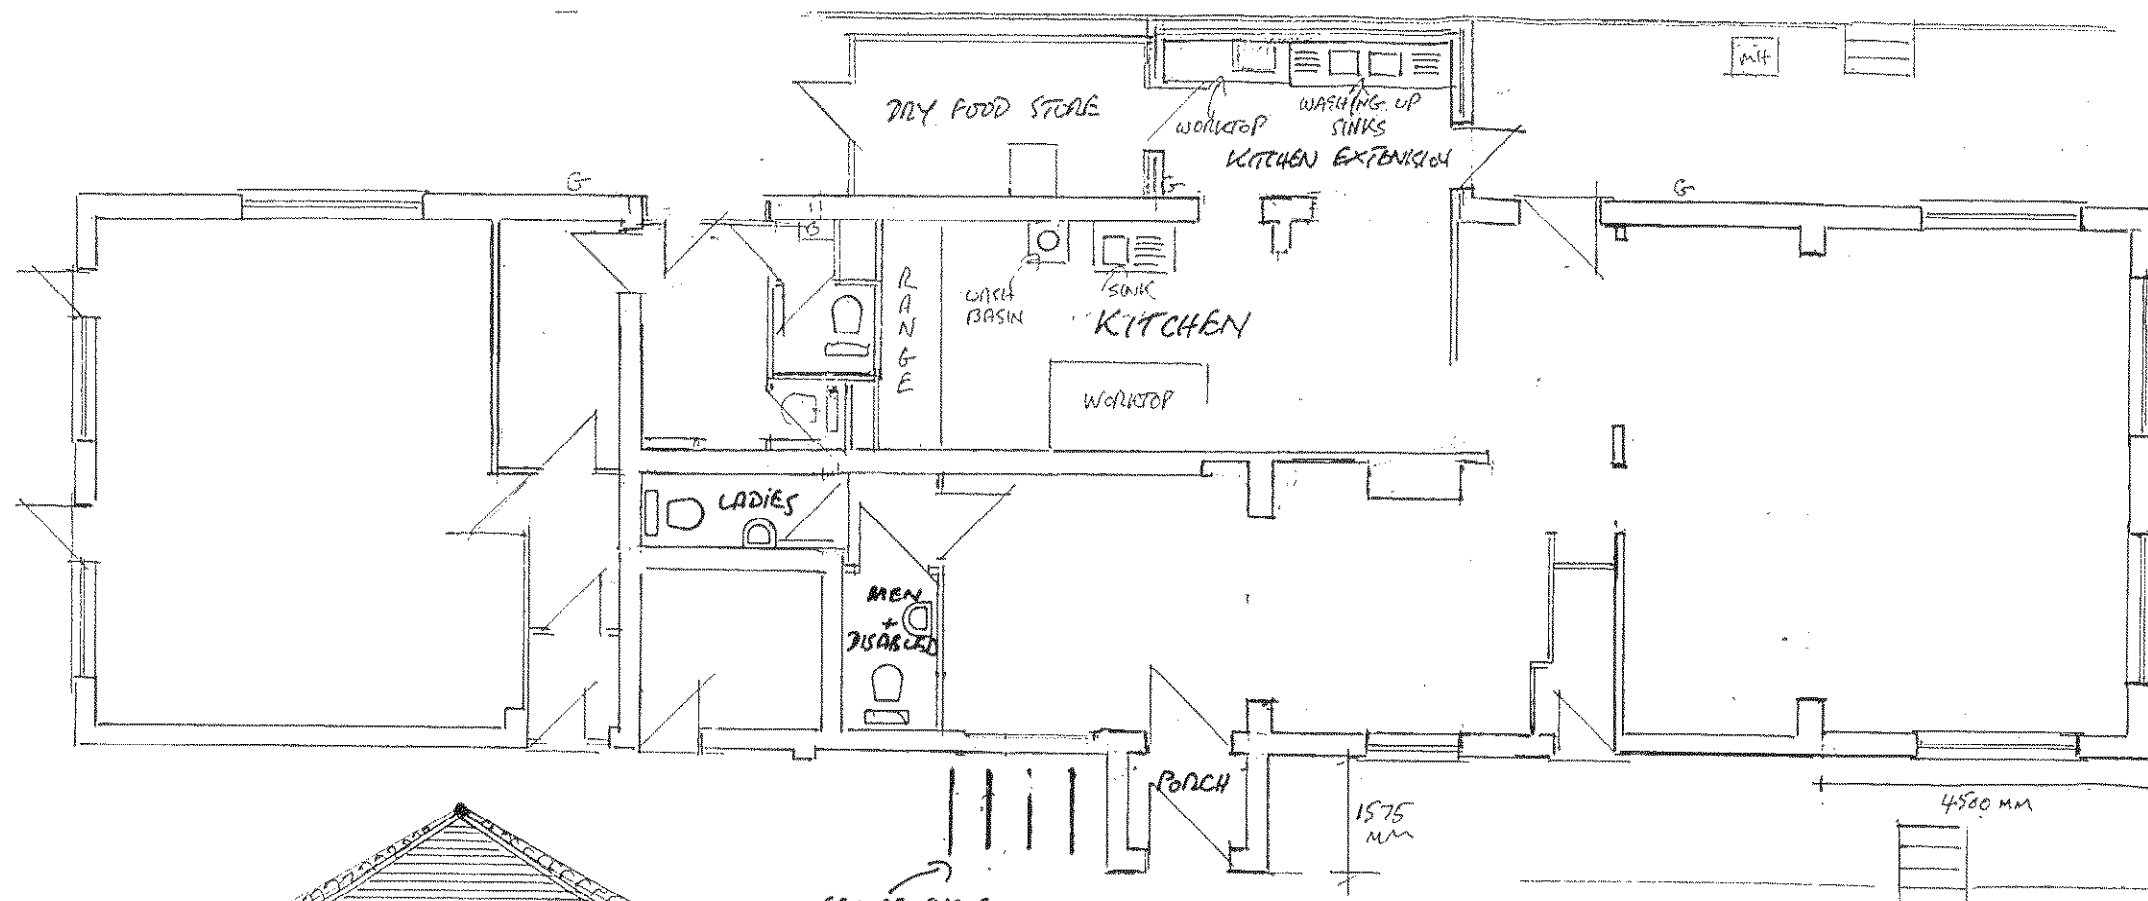


PROPOSED GROUND FLOOR PLAN 1:100

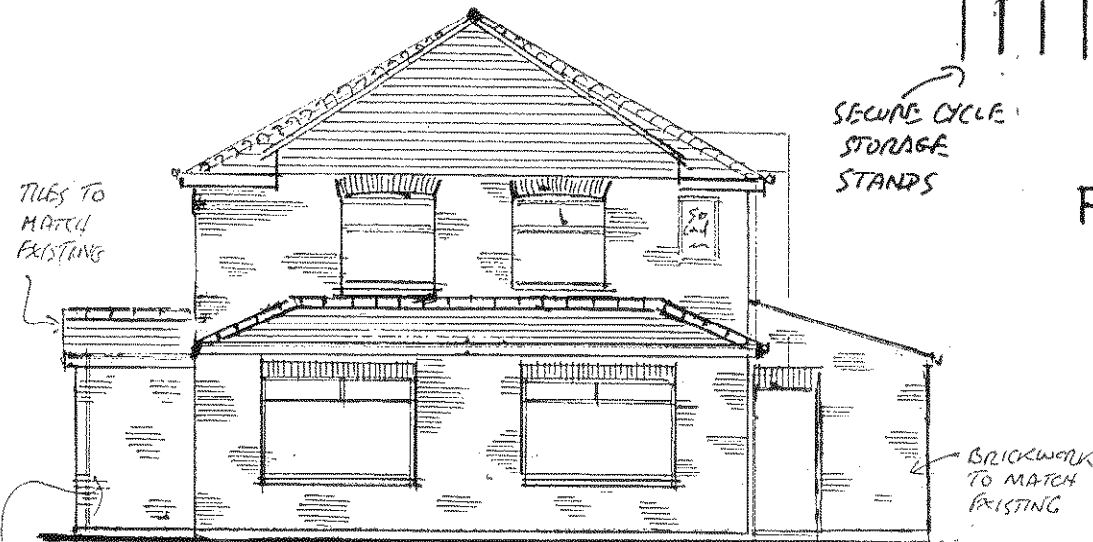

PROPOSED EAST VIEW 1:100

0 1 2 3 4 5 6 7 8
SCALE IN METRES 1:100

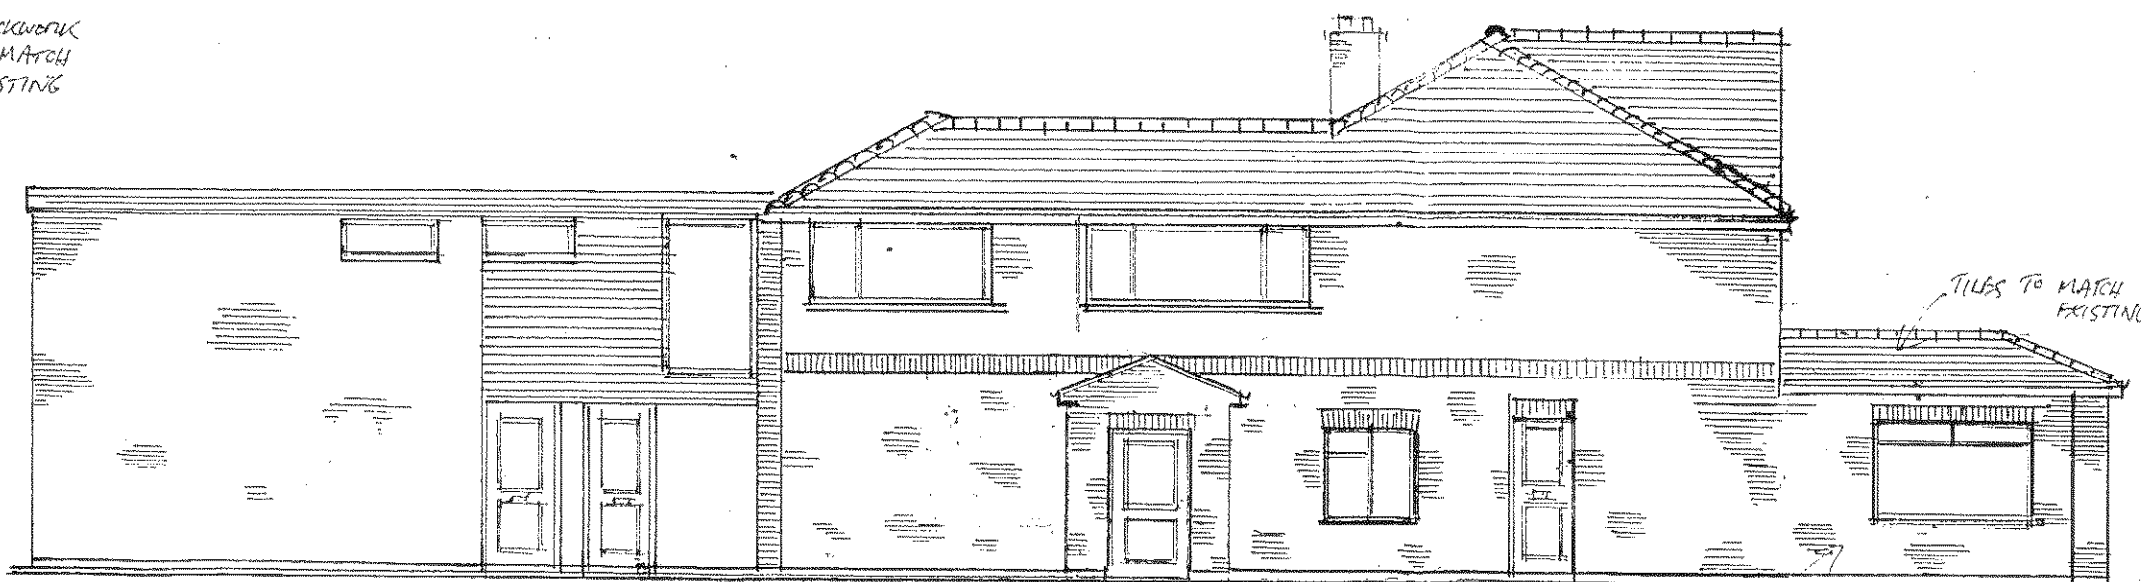

PROPOSED SOUTH VIEW 1:100

THE CORNER HOUSE
STATION ROAD
RUSTINGTON BN16 3AF

PROPOSED EXTENSIONS

PETER D. KING ERICS.
CHARTERED SURVEYOR
41a Beach Road
Littlehampton BN17 5JA

17.03.2010
22/03/2010 02/07/2010

DRAWING 1