

CONSTRUCTION NOTES:


ROOFING:

ROOF THICKNESS TO BE CONFIRMED BY STRUCTURAL ENGINEER'S CALCULATIONS. AND BUILDING REG. APPROVAL. ALL STRUCTURAL ROOF THICKNESS AND ROOF COMPONENTS TO BE PRESERVE TREATED.
NEW GUTTERS, TIES, CORNICES ETC. CONFORMANCE TO STRUCTURAL ENGINEER'S RECOMMENDATIONS.
NEW ROOF FINISH TO MATCH EXISTING. COLOUR: RED.


GLAZING:

REAR GABLE END TO BE FULLY GLAZED IN 3 MAIN PANELS W/ CLEAR TIGHTENED DOUBLE GLAZING, INCORPORATING MANUFACTURER'S FRAMING IN ALUMINIUM CHANNELS & GULL, AND FIXED TO STRUCTURAL ROOF THICK GABLE.


SCALE: HOUSE PLAN & SECTION 1:50, ELEVATIONS 1:100

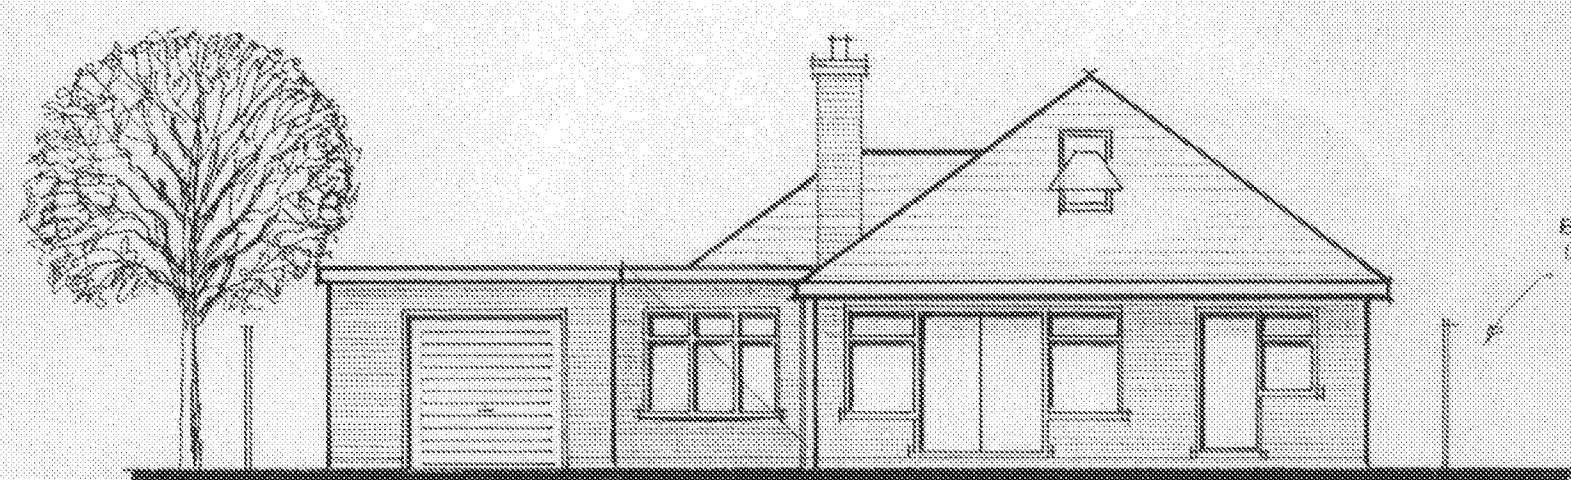

existing front elevation

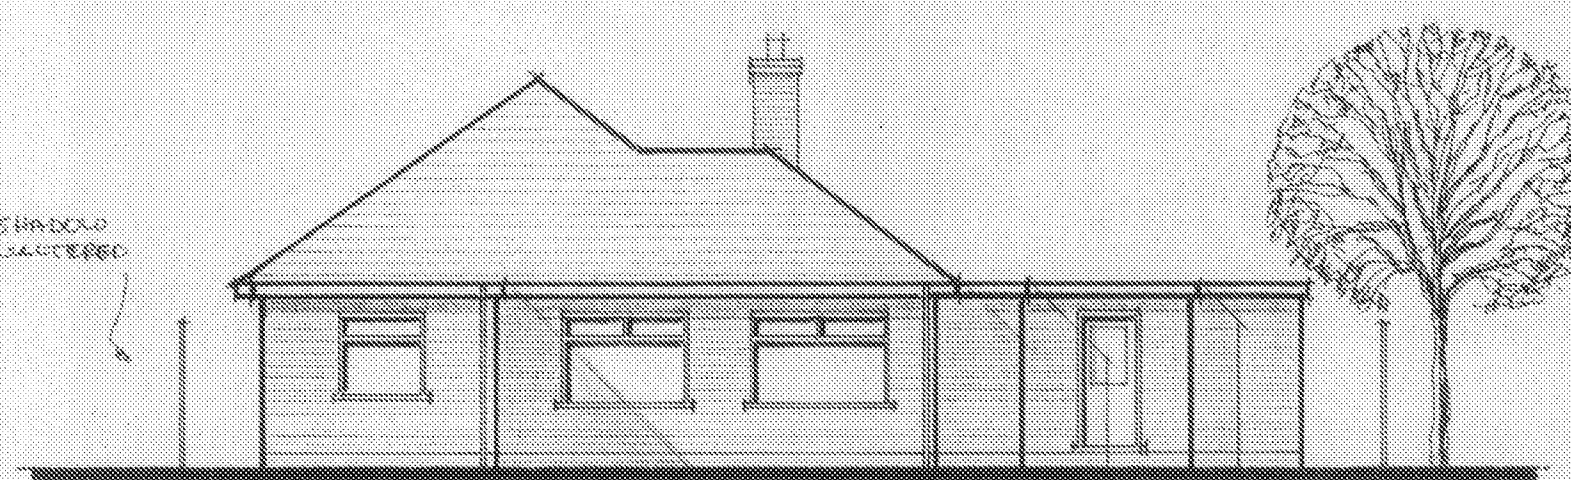


existing rear elevation

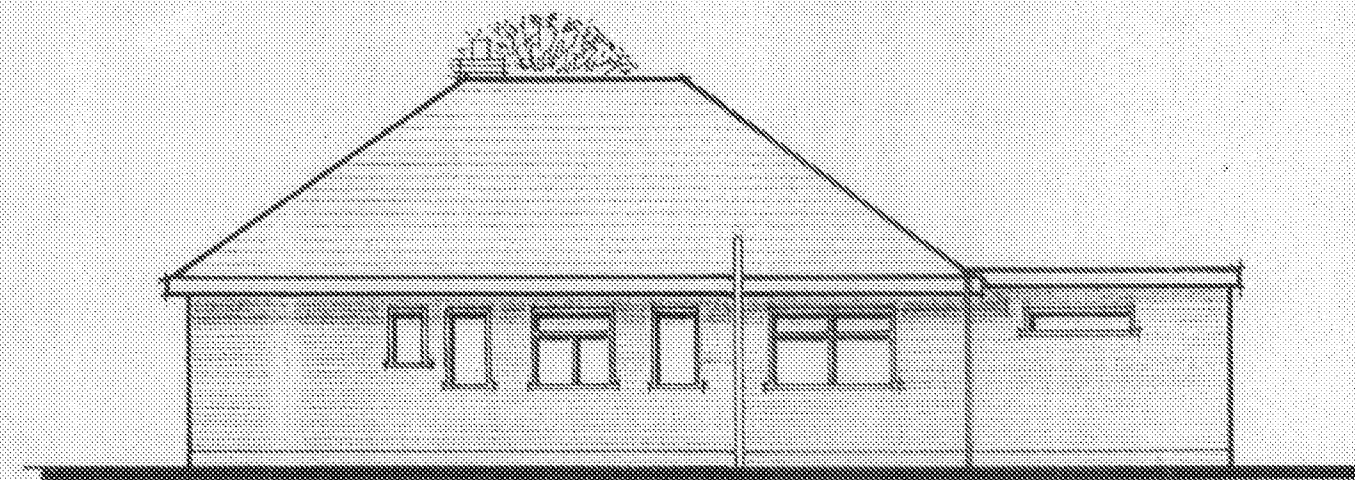


existing side elevation (East)




proposed front elevation (unaltered)

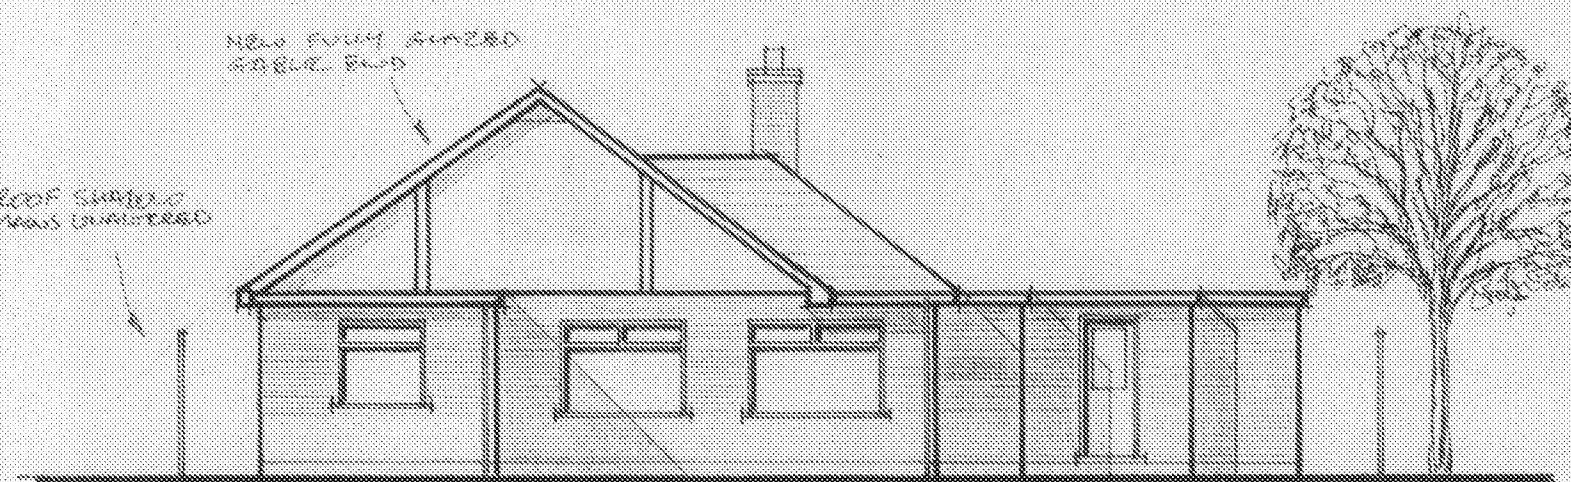


proposed rear elevation (unaltered)

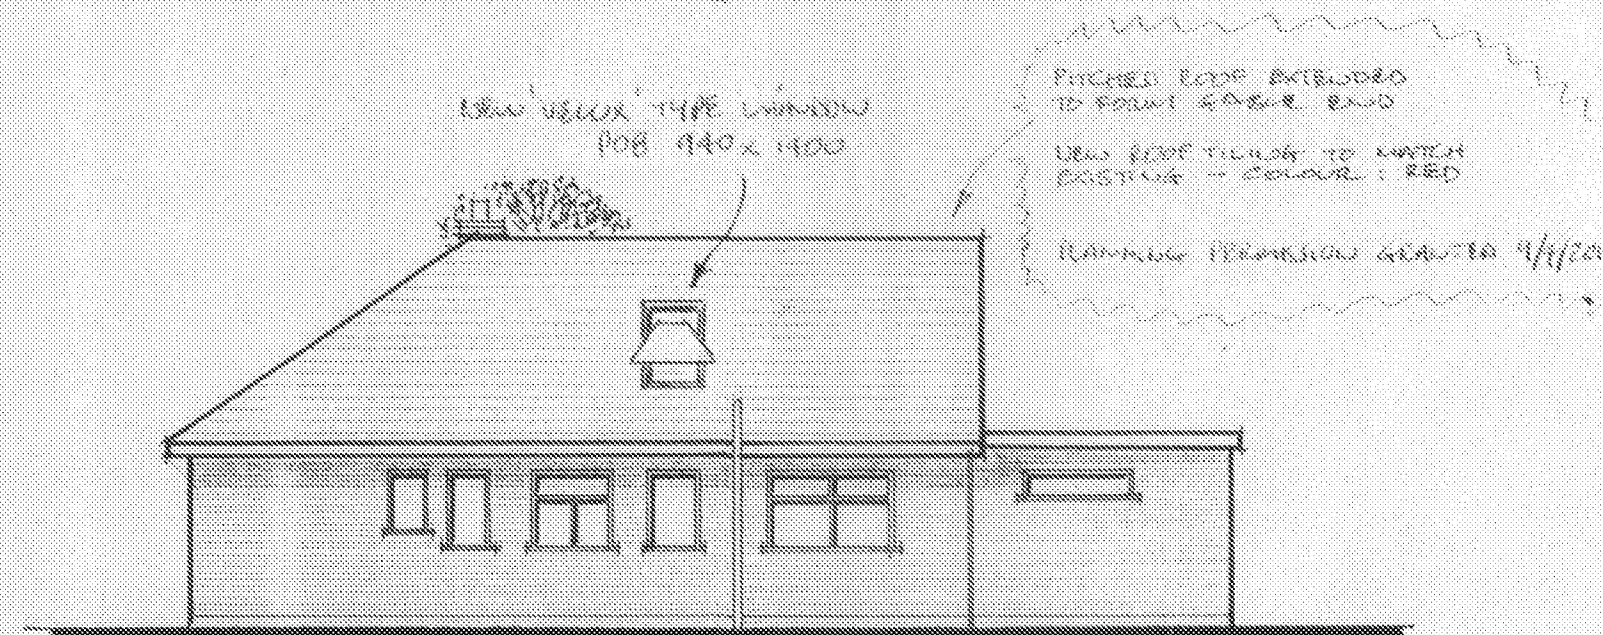

proposed side elevation (East)

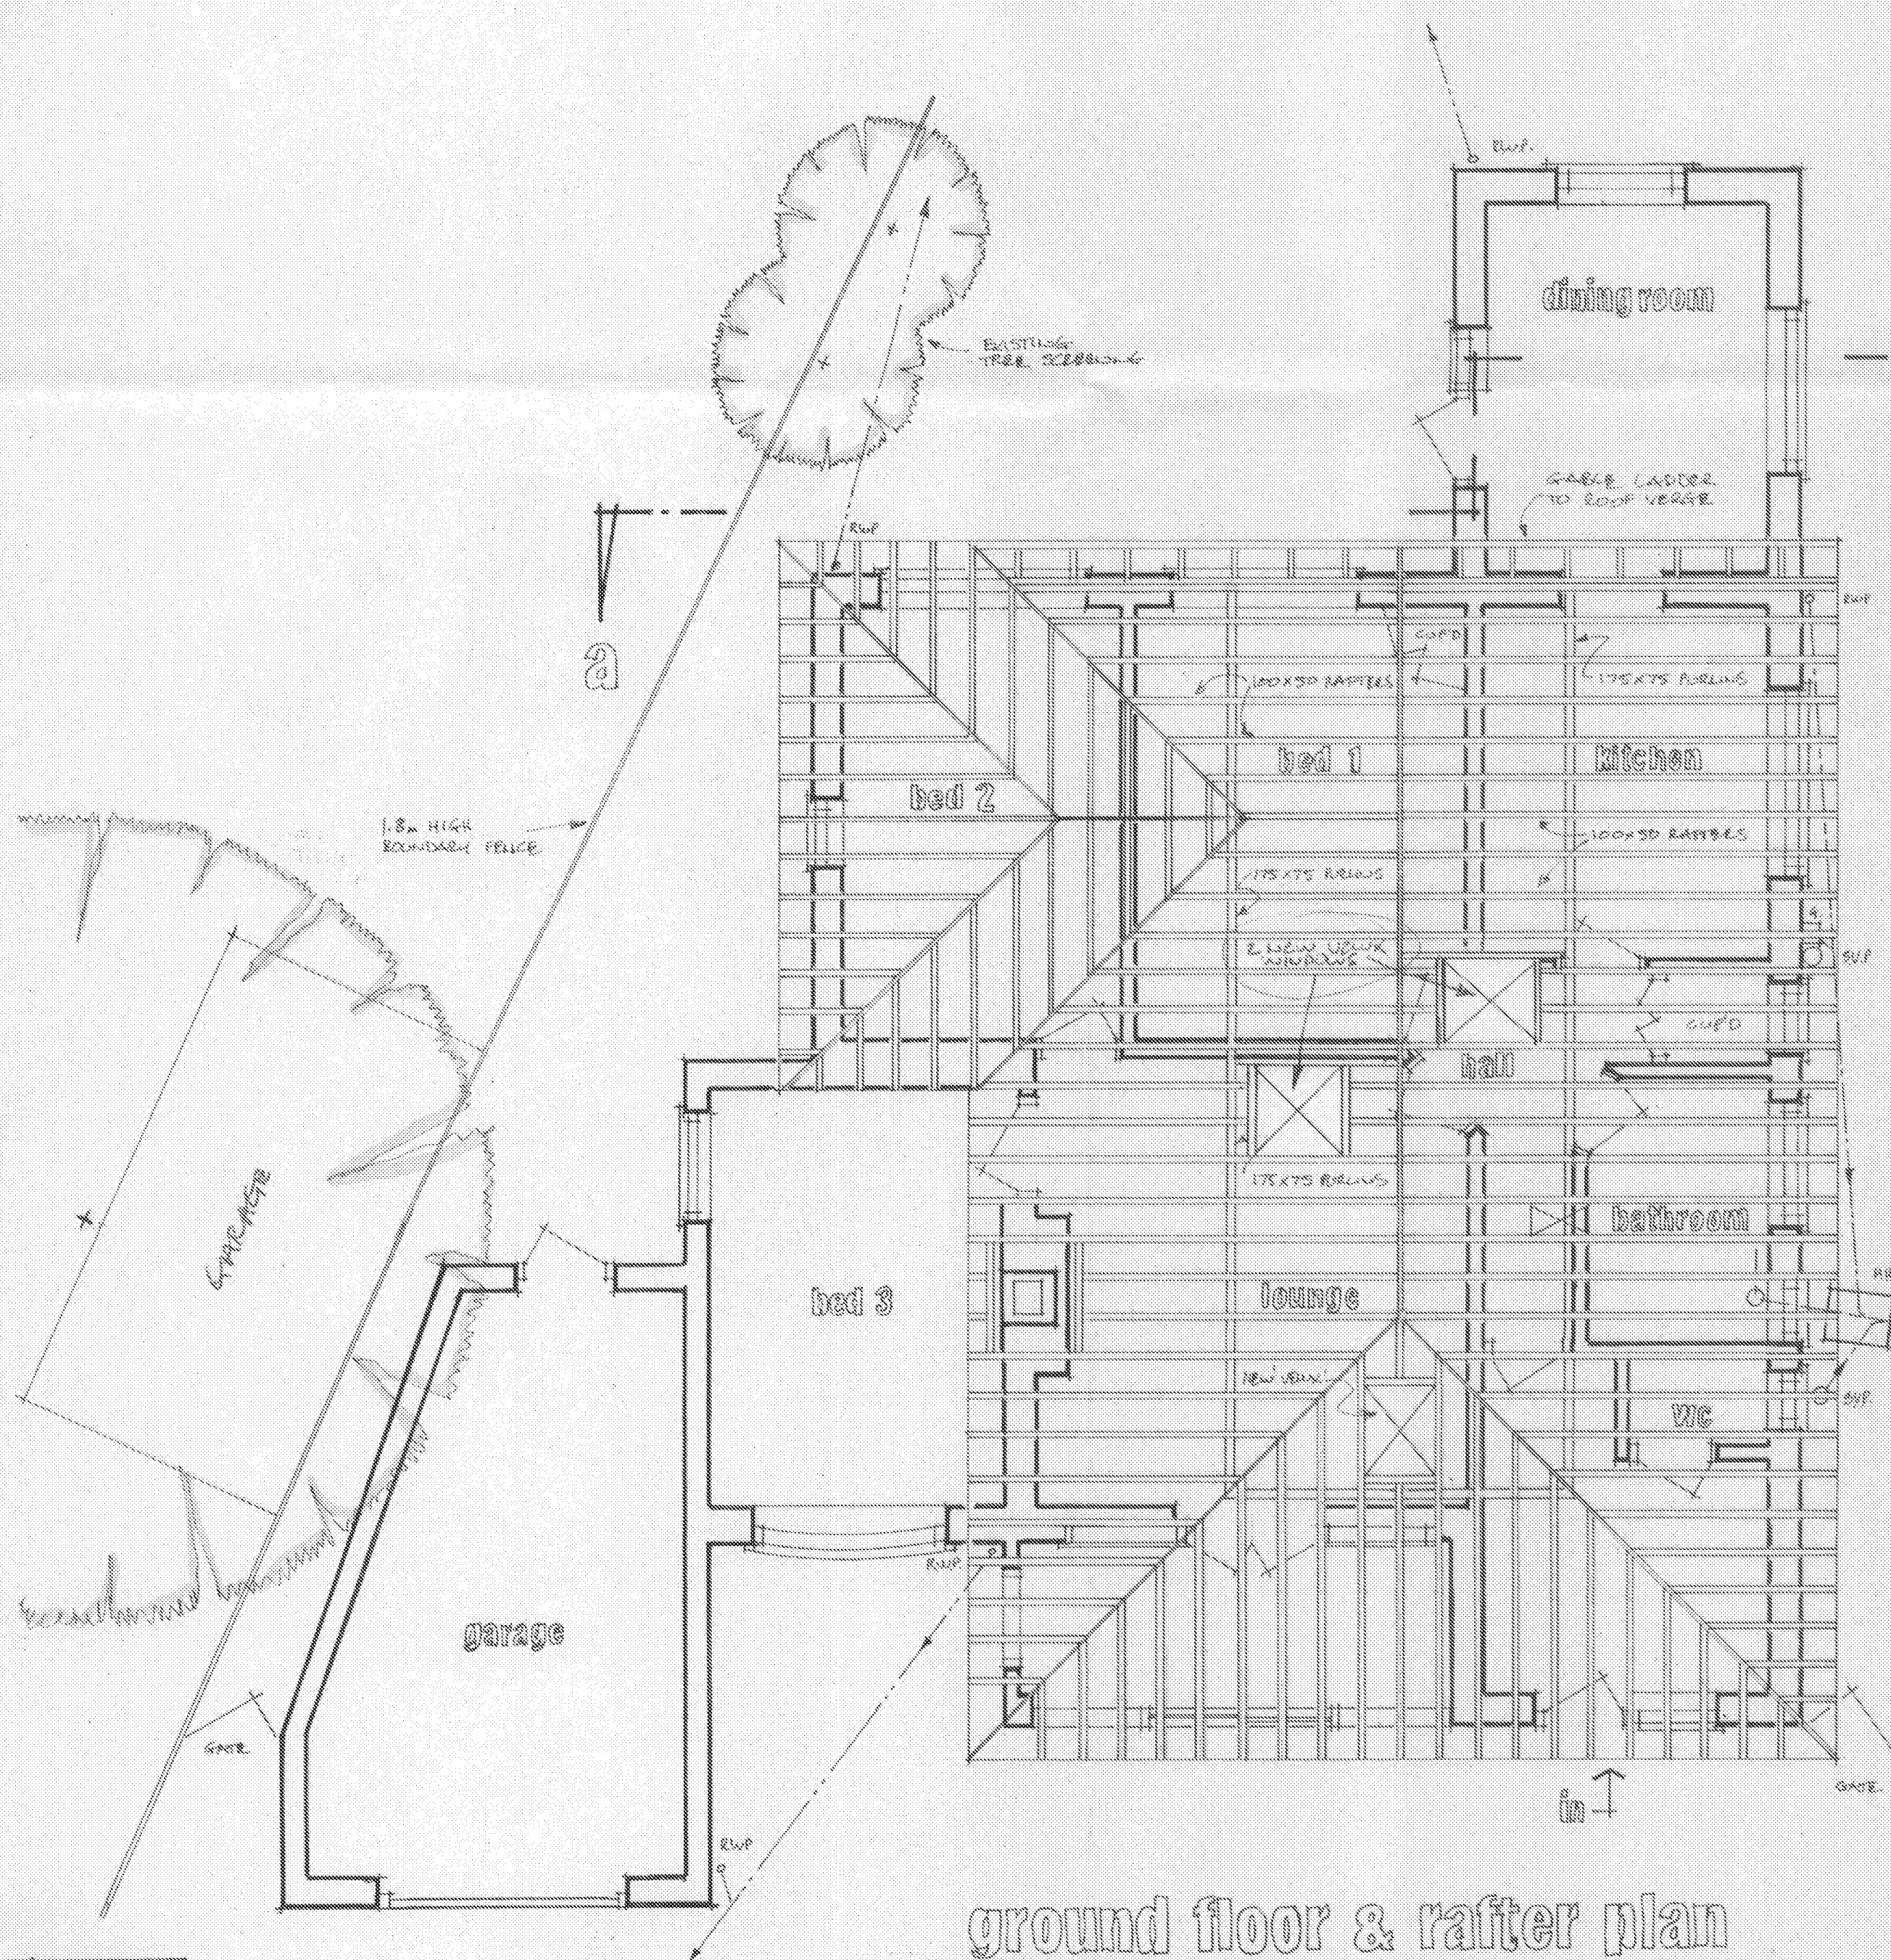


ground floor & rafter plan

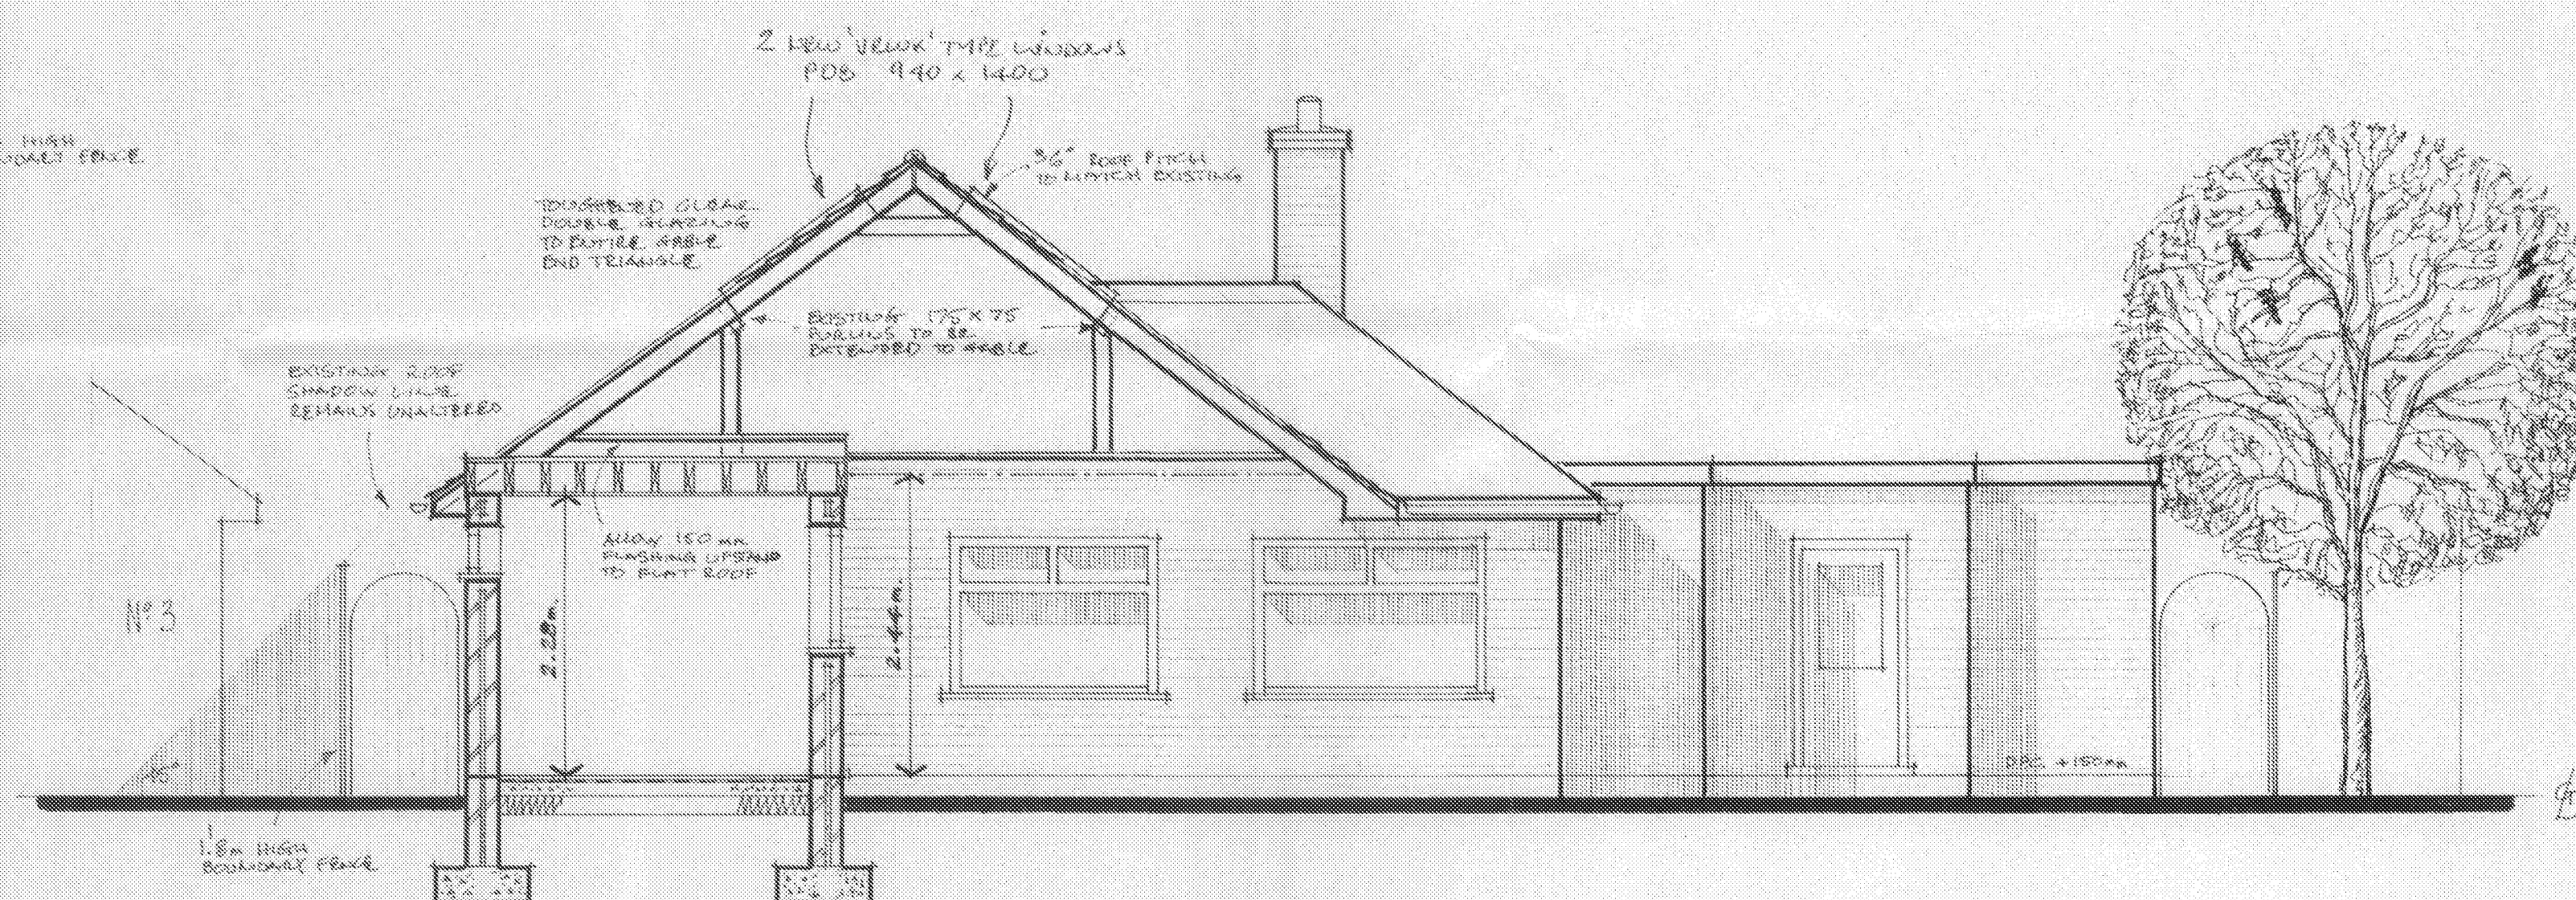

section a-a (view to rear elevation)



location plan 1:1250

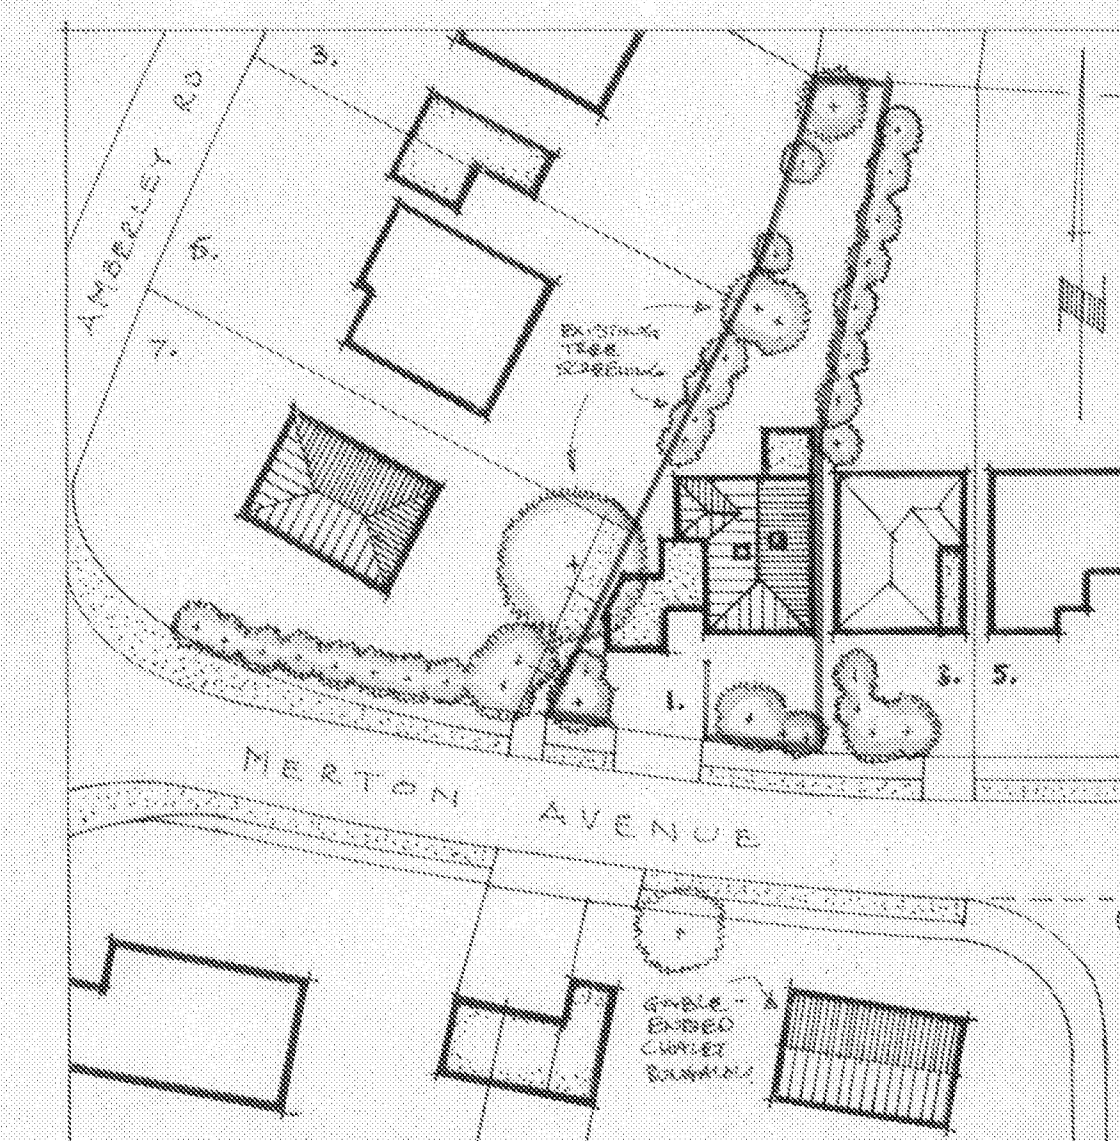

site plan 1:500

**PROPOSED INSTALLATION
OF TWO NEW VELUX TYPE
WINDOWS TO EAST AND
WEST ROOF ELEVATIONS AT
1, MERTON AVENUE, RUSTINGTON, WEST SUSSEX.**