


SCALE 1:1000 0 5 10 20 30 40 50 100 M
SITE LOCATION PLAN

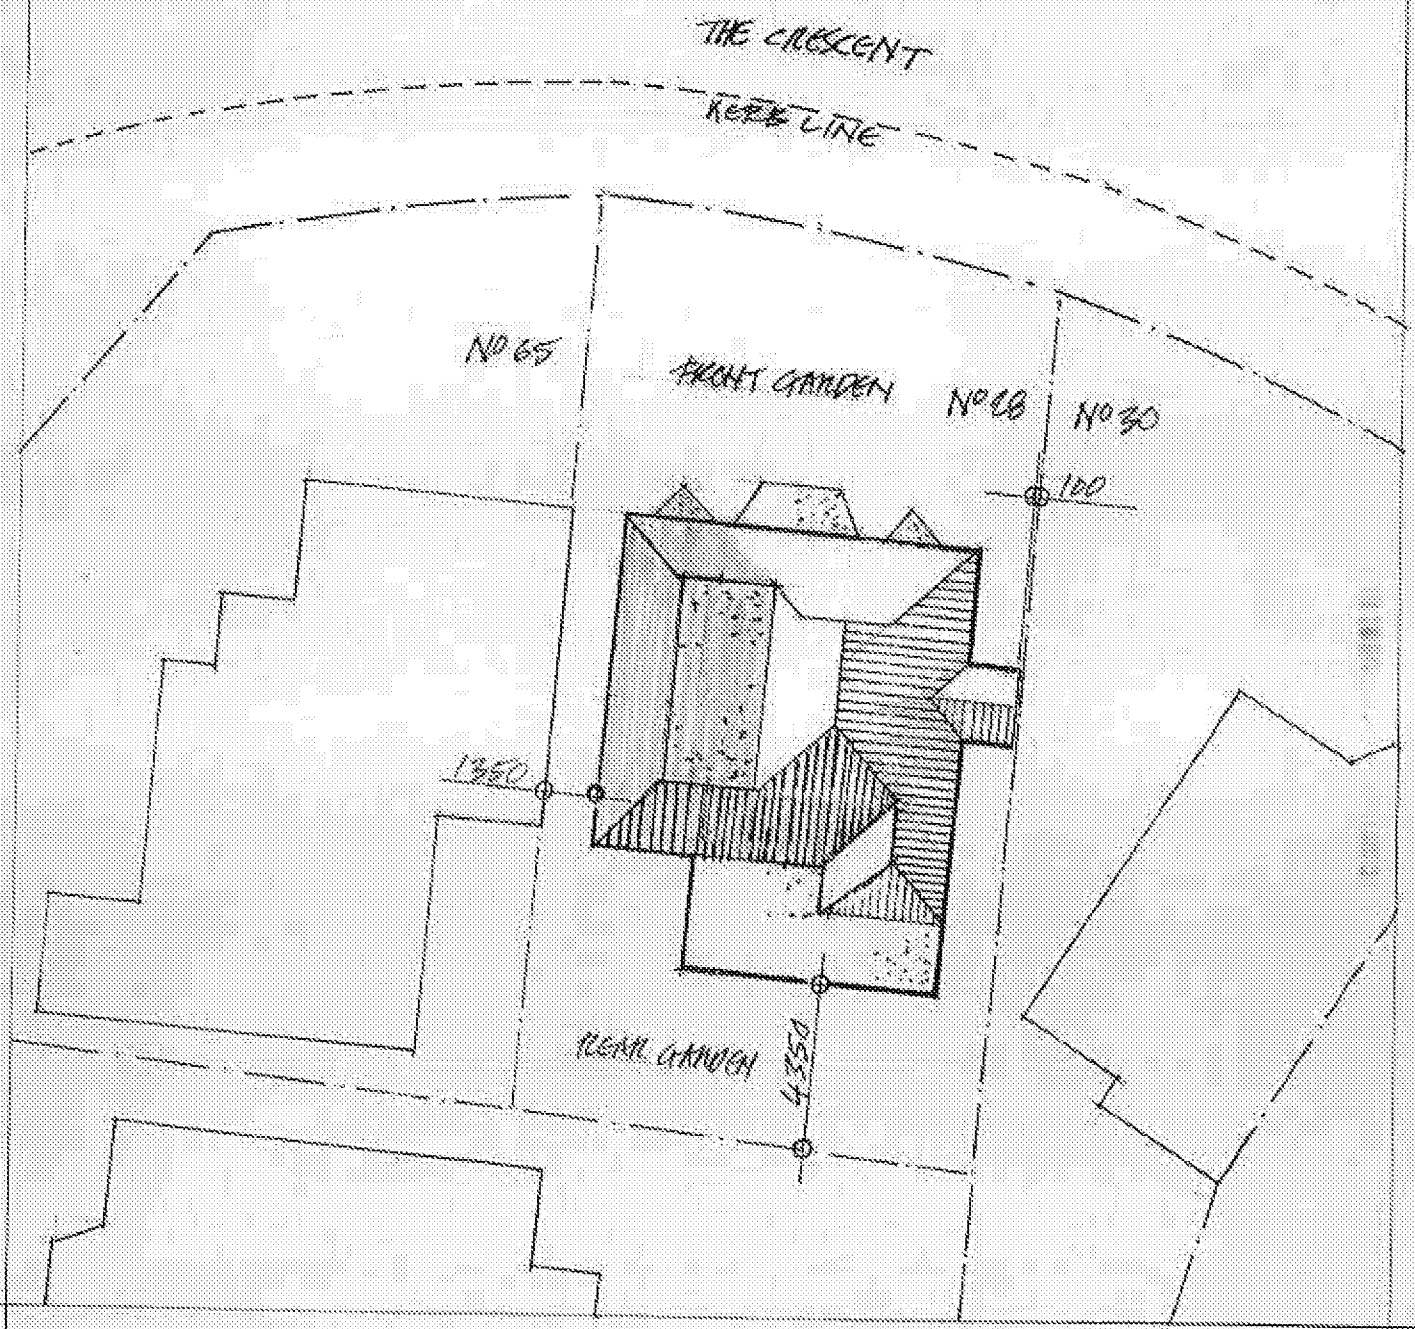

SCALE 1:200 0 1 2 3 4 5 10 20 M
SITE LAYOUT BLOCK PLAN

MARK TURNER DIP ARCH. RIBA
69 NOAH'S ARK LANE
LINDFIELD
WEST SUSSEX RH16 2LU

E. turnerdesignstudio.turner@gmail.com M. 07776 303378

Project: 18 THE CRESCENT, RUSTINGTON BN16 8PP
Drawing: SITE LOCATION & SITE LAYOUT BLOCK PLANS
Scale: 1:1000 AND 1:200 AS SHOWN
Date: Jan 2019 Drawn: MT No. 1911-P. 01 Rev: