





01 - Side Elevation

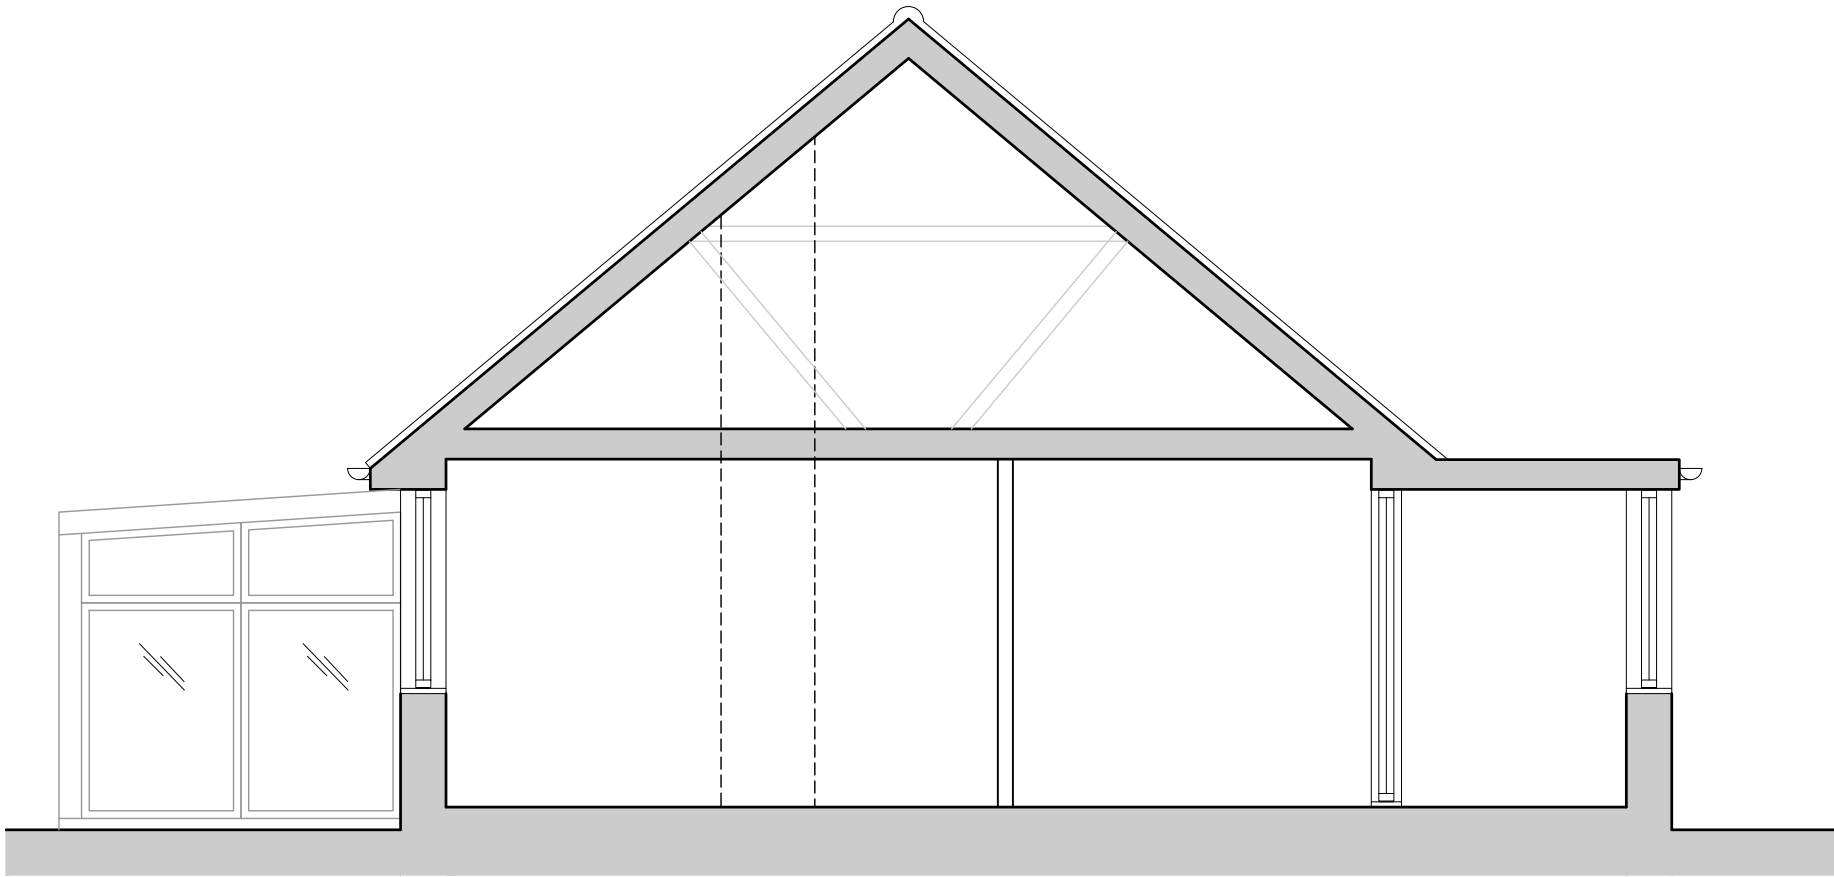


02 - Section

rob smith | design

email: rob_smith100@hotmail.co.uk
mobile: 07716099719
Do not scale for construction purposes. All areas have been measured from current drawir
They may vary because of (eg) survey, design development, construction tolerances, stati
requirements or re-definition of the areas to be measured.

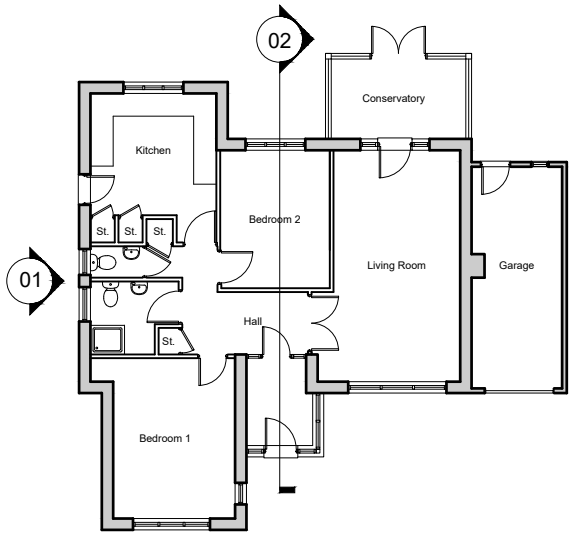

Key Plan

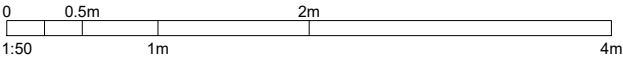

Existing Elevation & Section
3 Dolphin Way, Rustington

Client:	Williams	Scale @ A3:	1:50
Drawing No:	A011	Status:	Preliminary
Date:	Nov 19	Revision:	P2