



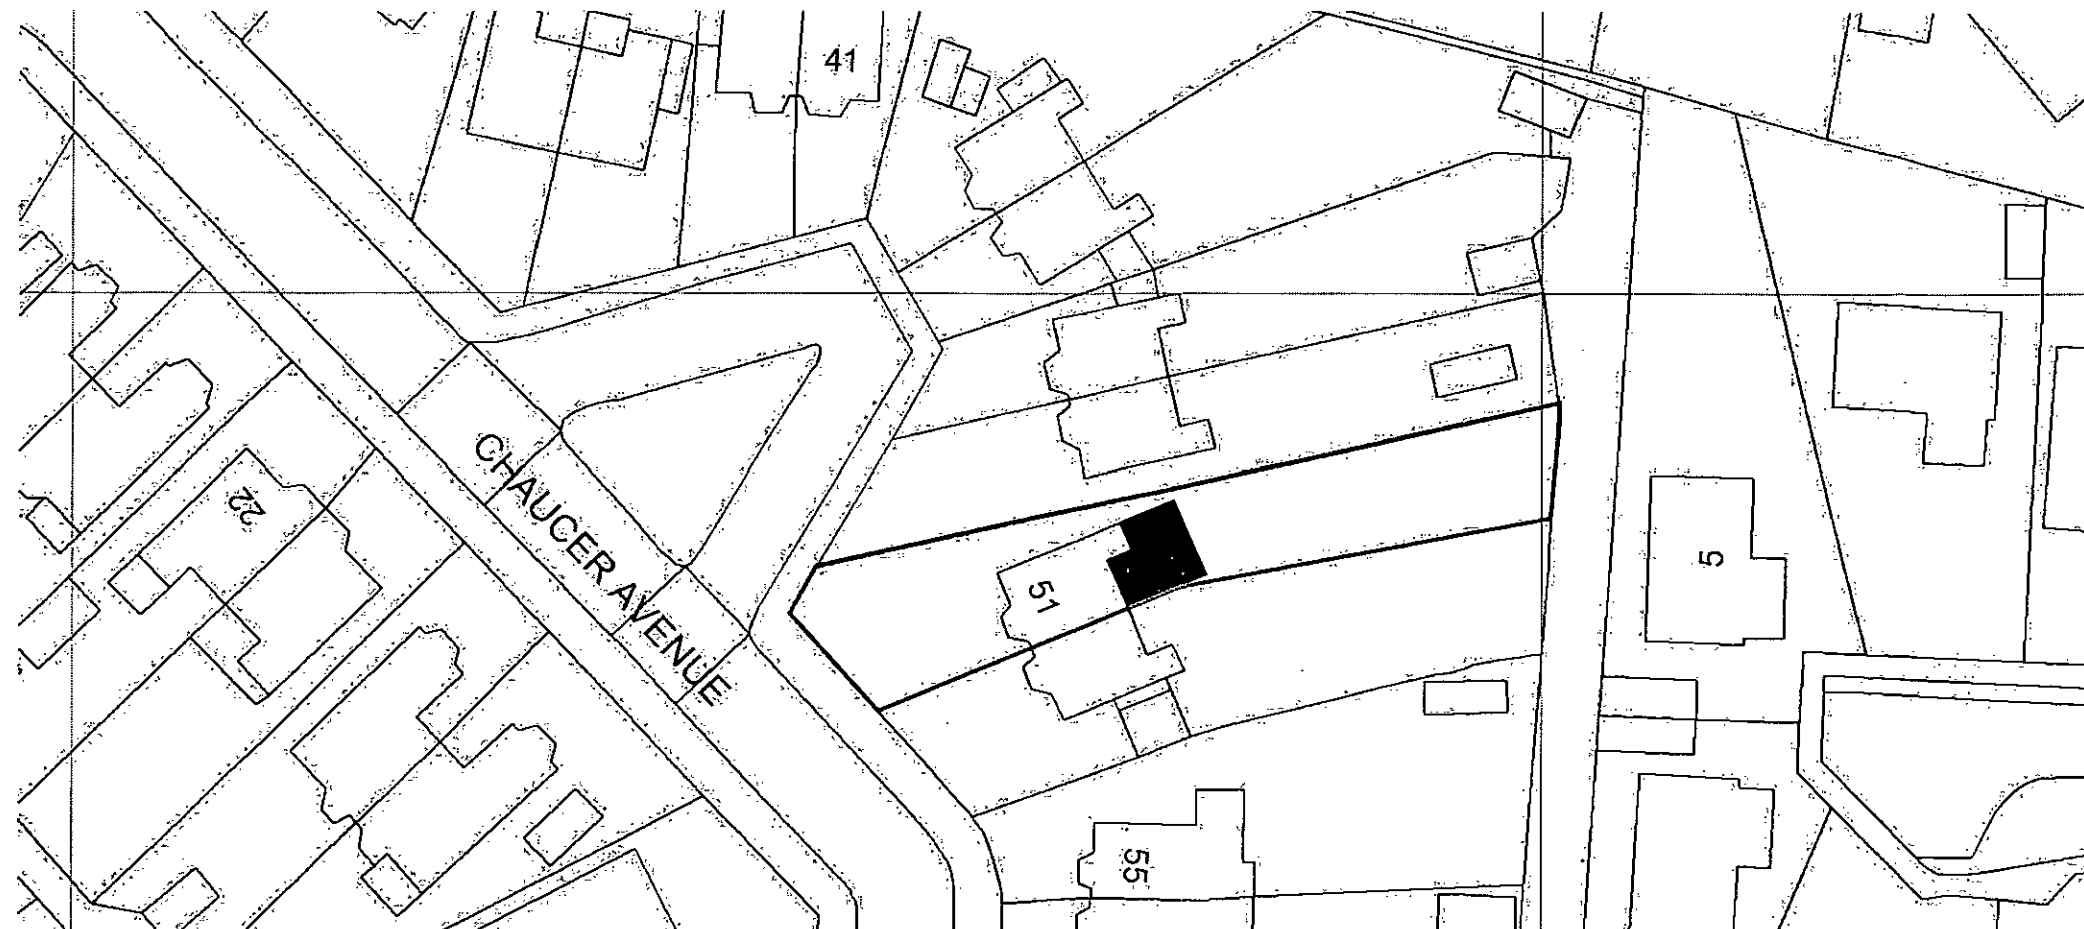

1:500

© Crown Copyright. Licence number 100047474

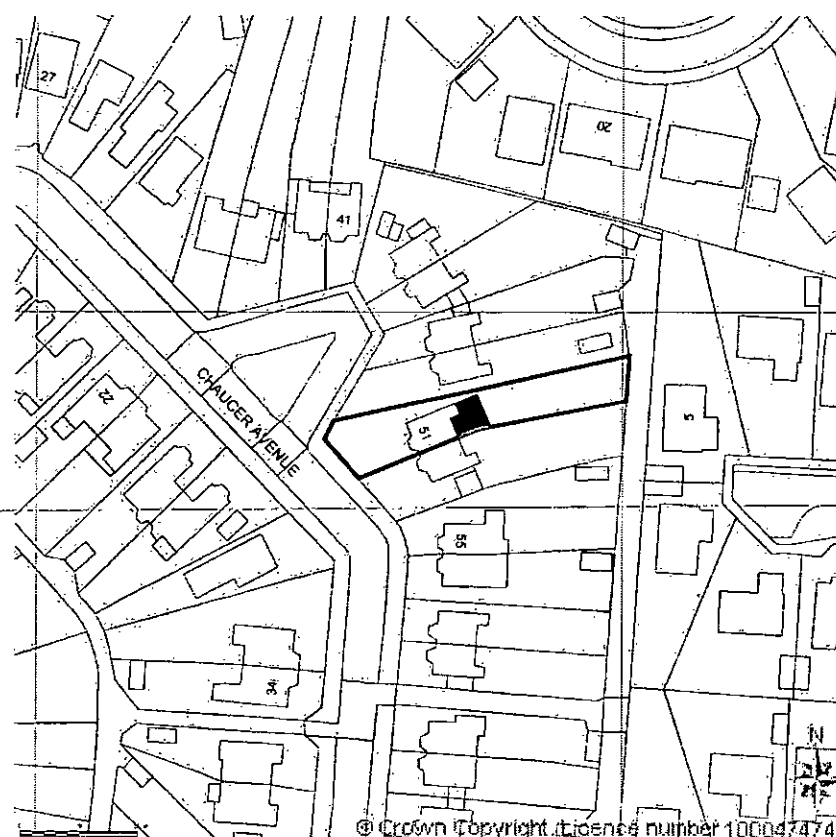

1:1250

© Crown Copyright. Licence number 100047474



Bob Connor
51 Chaucer Road
Rustington
BN16 2PQ

LOCATION PLAN
 DWG No: Connor-Bob-169-v3a-07

M 1:1250 0 125 250 375 500 625
 M 1:500 0 50 100 150 200 250

SCALE @ A3: AS SHOWN

01 All drawings are preliminary unless stated differently. Preliminary drawings are not to be built or manufactured from.
 02 All structural work shown on this drawing is subject to a qualified structural and civil engineer's calculations.
 03 These plans may be subject to "Planning & Building Regulation Approval" or any other statute in law.
 04 All materials to match existing unless otherwise stated.
 05 This drawing is indicative and is not a structural engineering drawing.

Architectural Services
01243 767440

Forum House, Stirling Rd, Chichester, PO19 7DN