


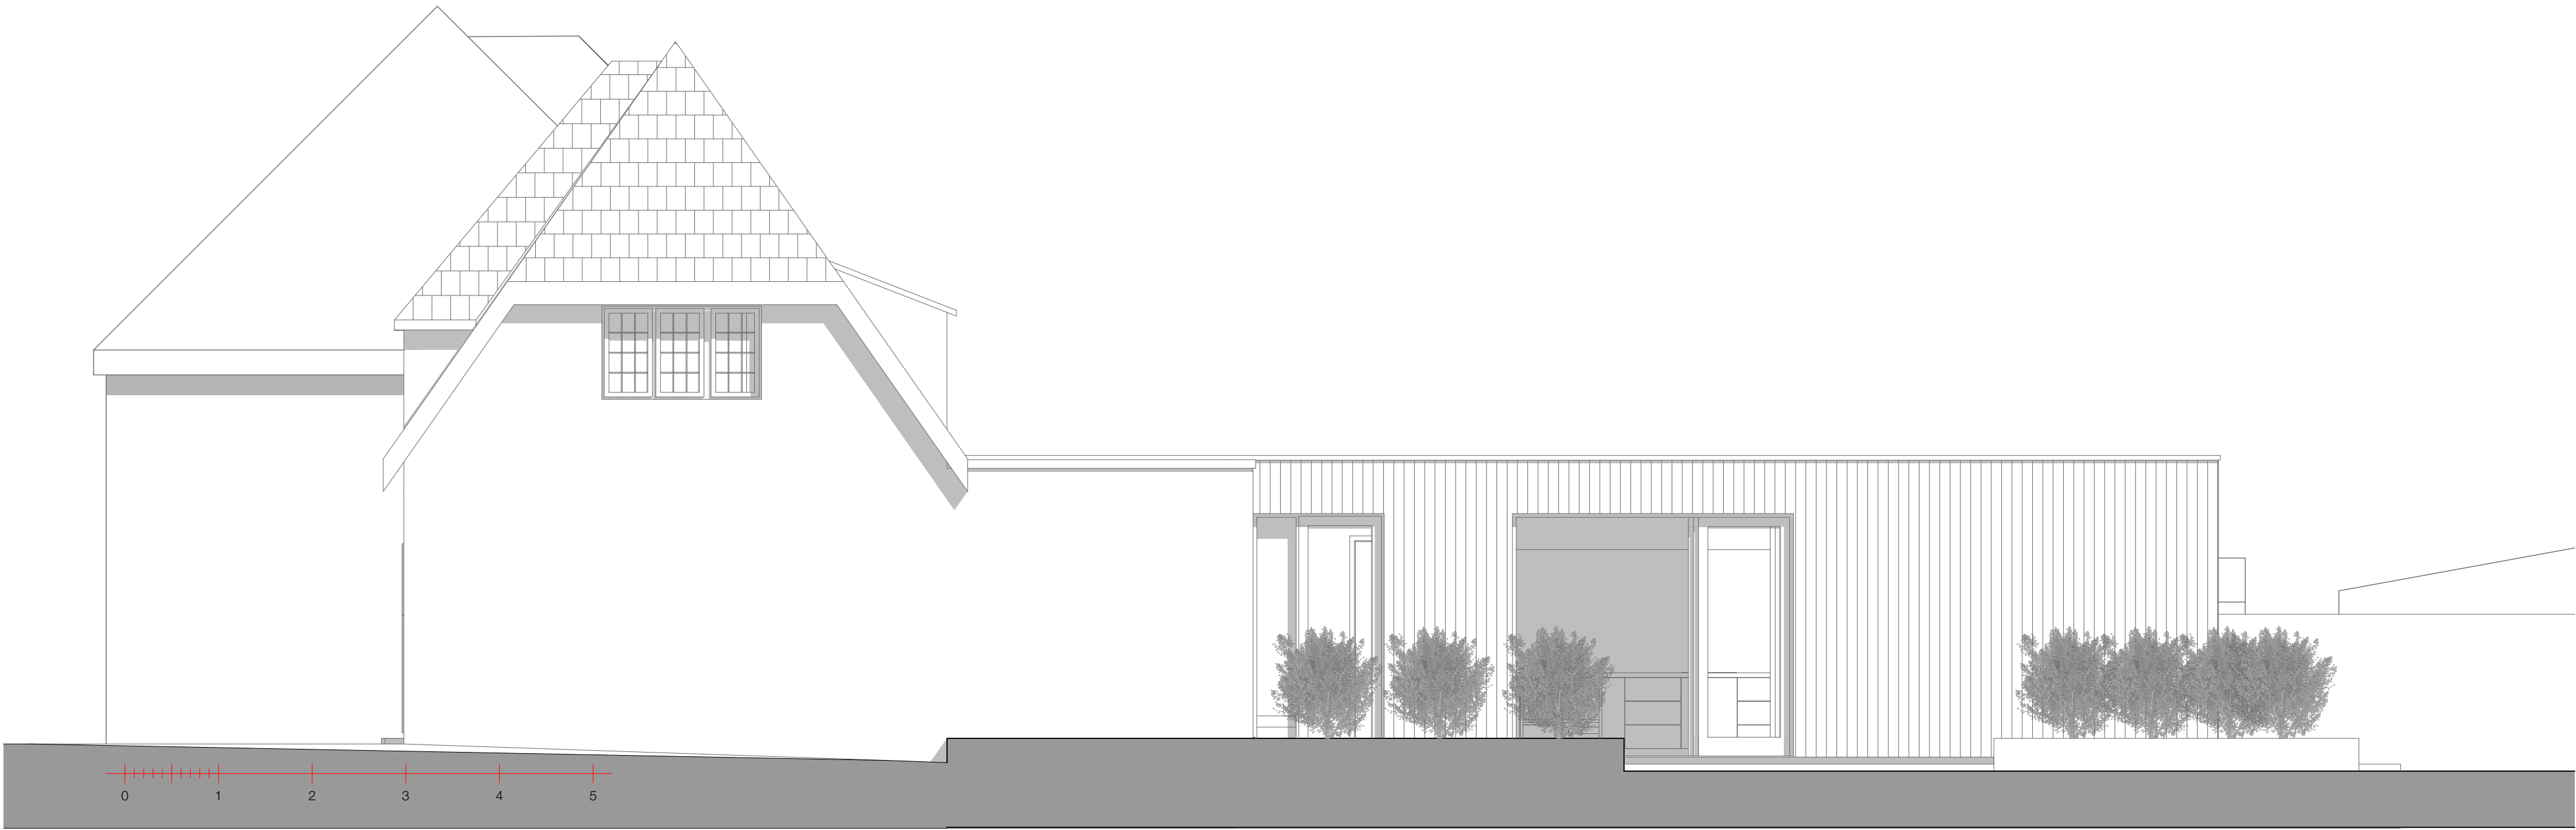


1 | West Elevation
1:50



2 | East Elevation
1:50



3 | North Elevation
1:50

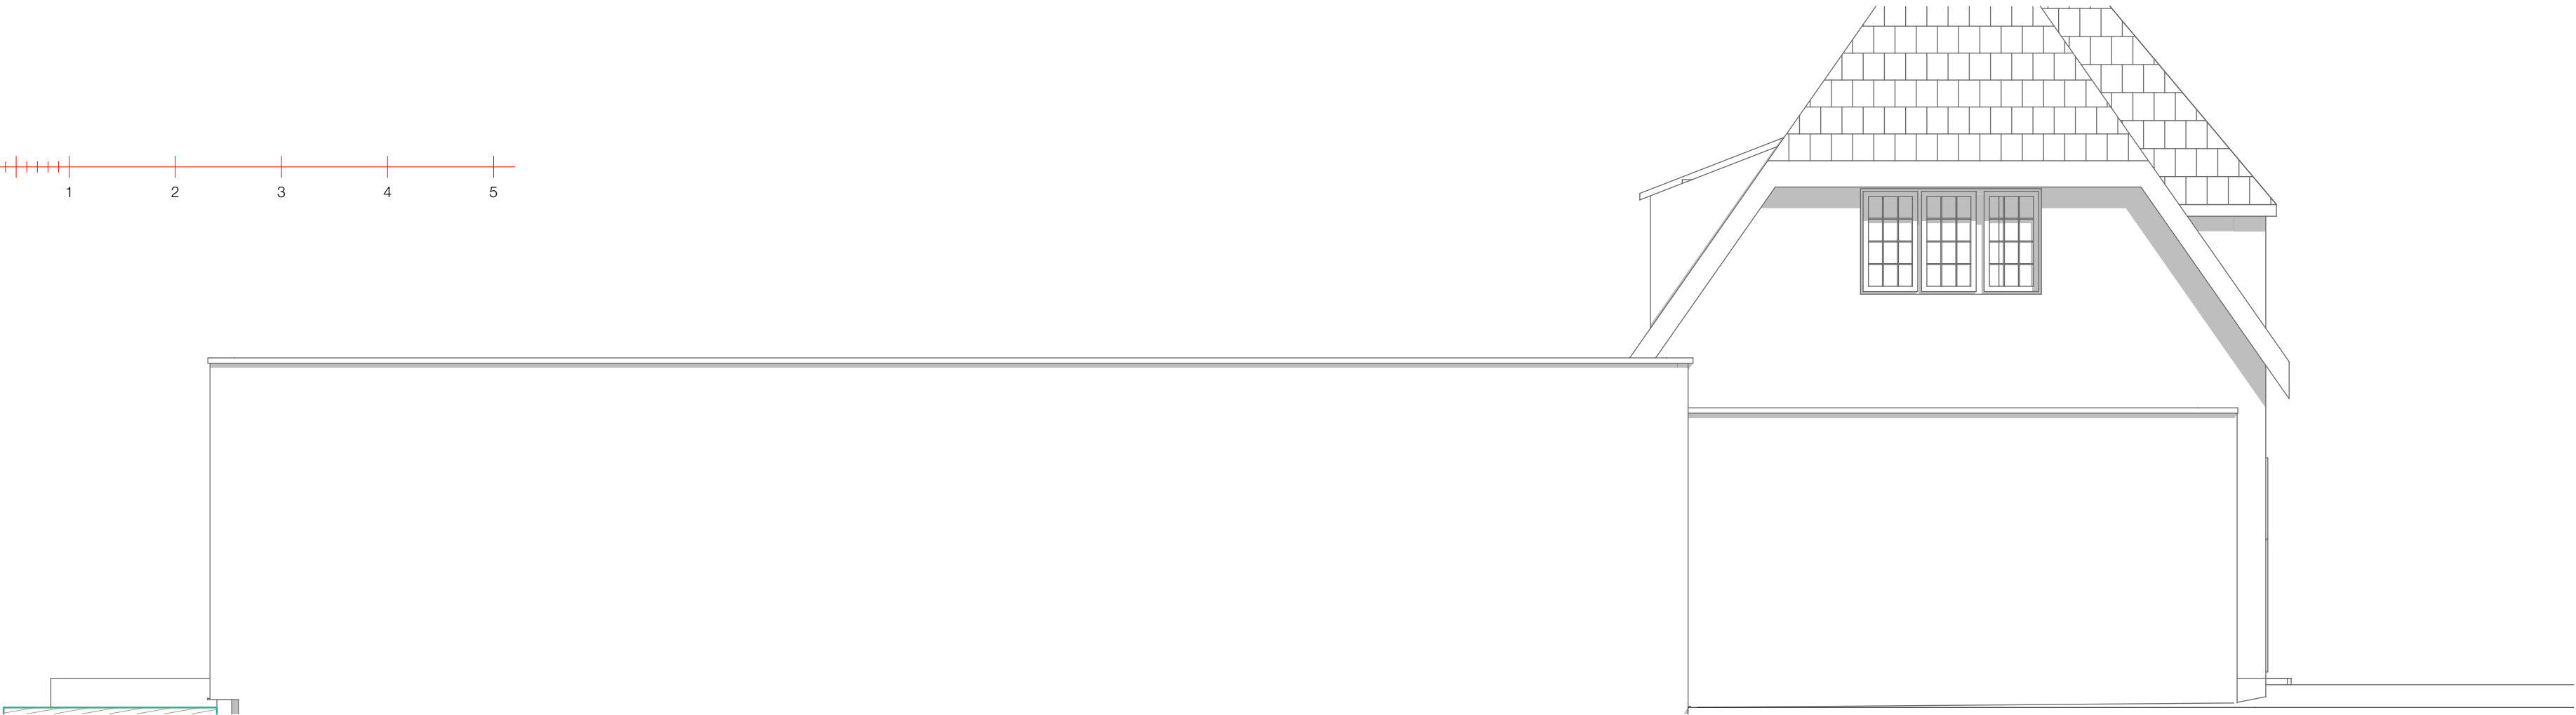

4 | South Elevation
1:50