



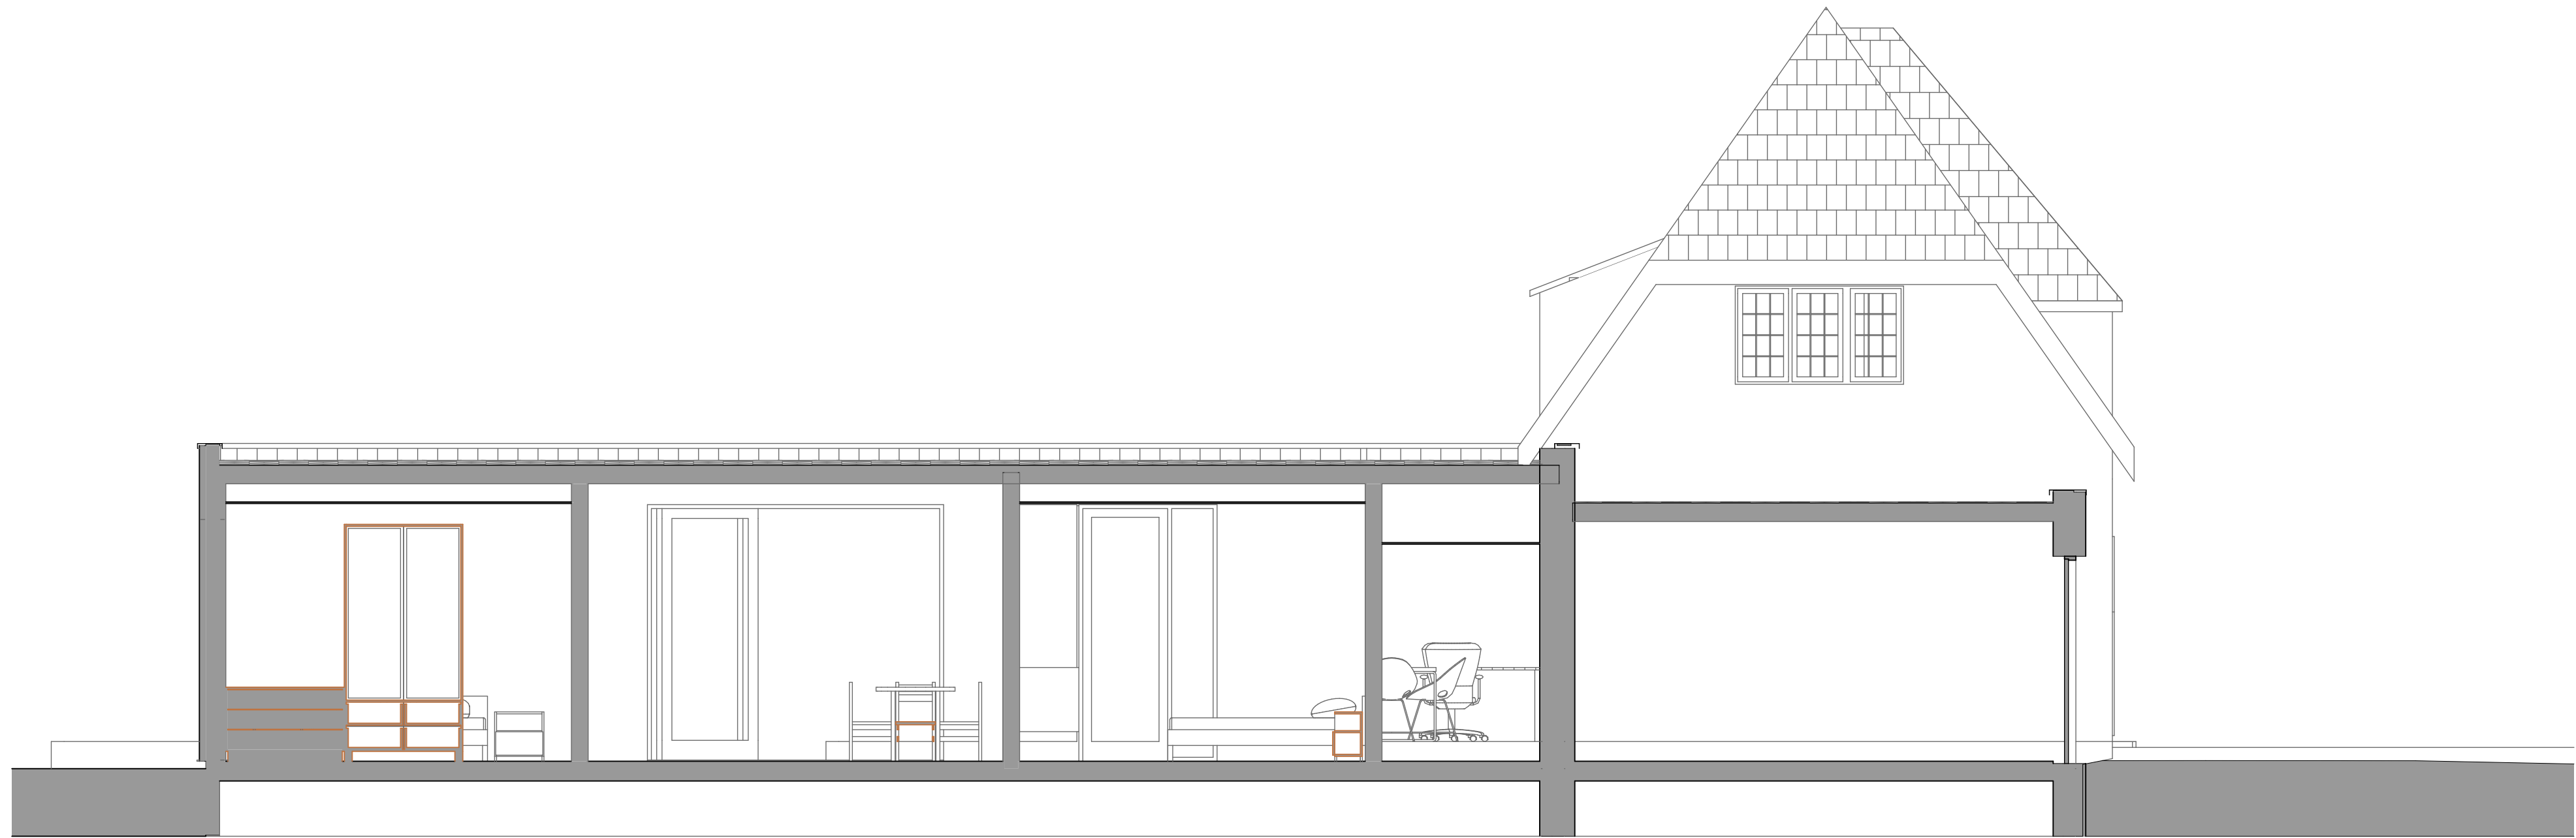

1 | Section 01
A3 -1:50

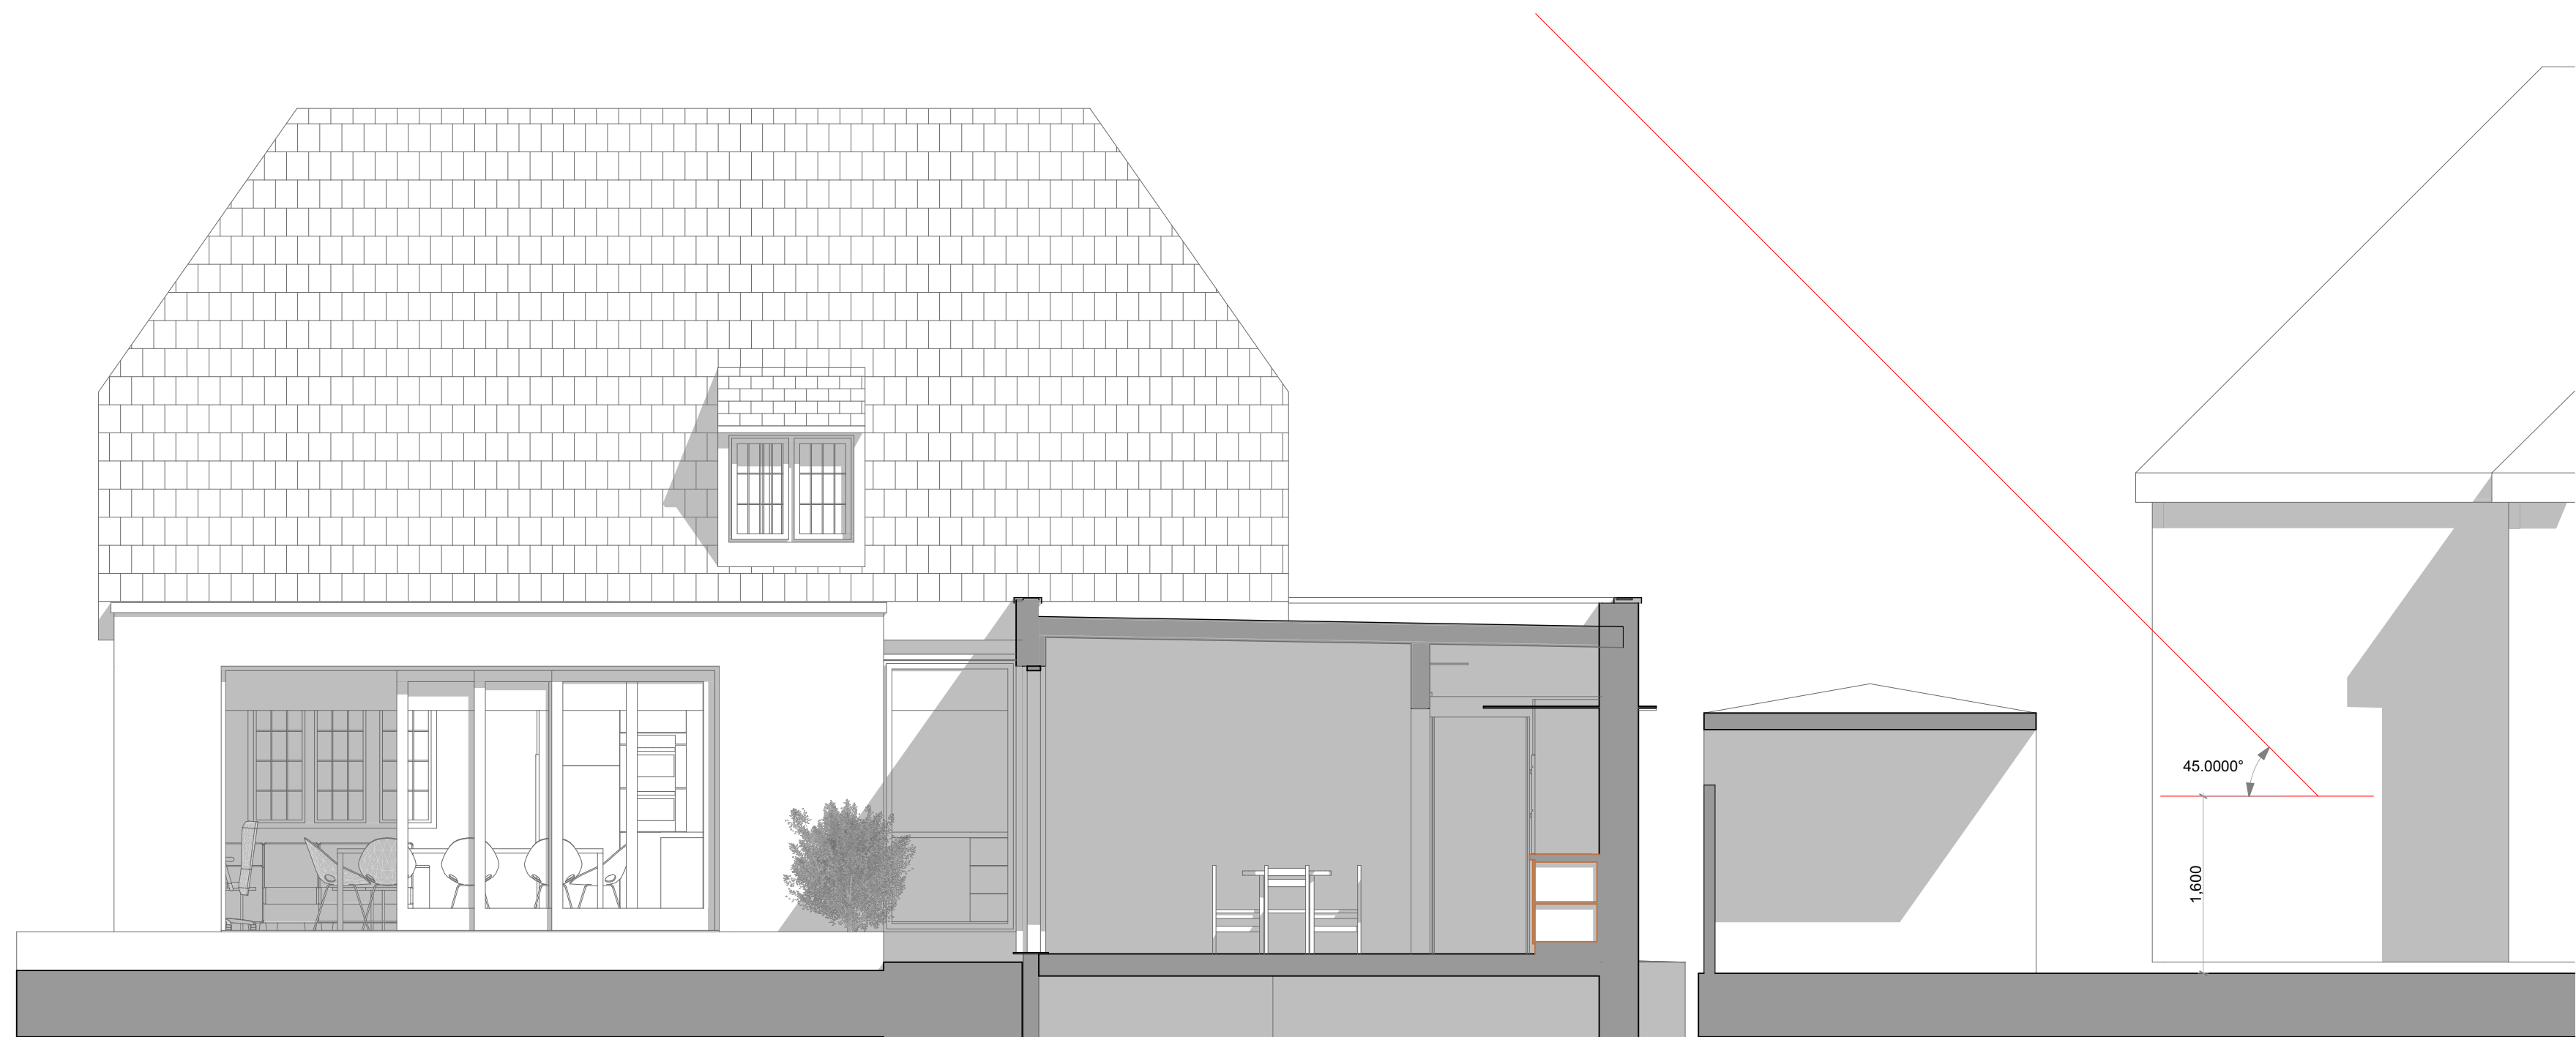

2 | Section 02
A3 -1:50