


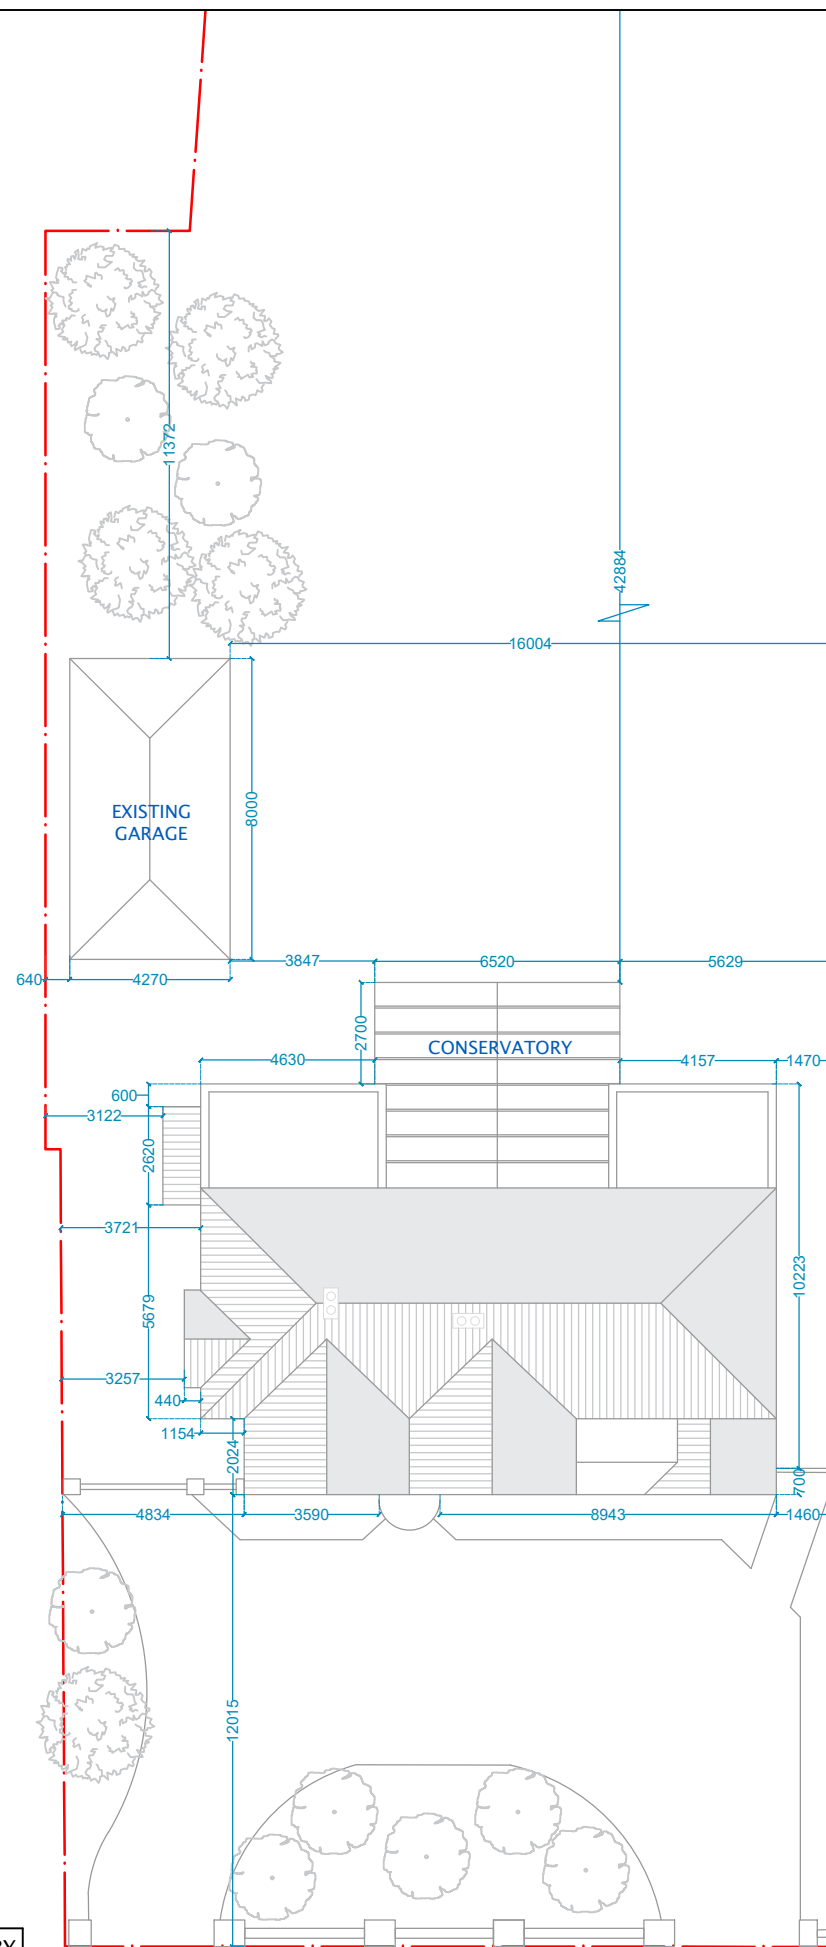


SITE PLAN - EXISTING

EXISTING GARAGE TO BE REFURBISHED WITH NEW WINDOWS AND DOORS AND WHITE RENDERED BRICKWORK TO MATCH APPEARANCE OF MAIN DWELLING

NEW GLASS BALUSTRADE TO SOUTH AND WEST ELEVATION OF EXISTING 'EAST' BALCONY

EXISTING CHIMNEY ON THE EAST SIDE OF THE ROOF TO BE REMOVED

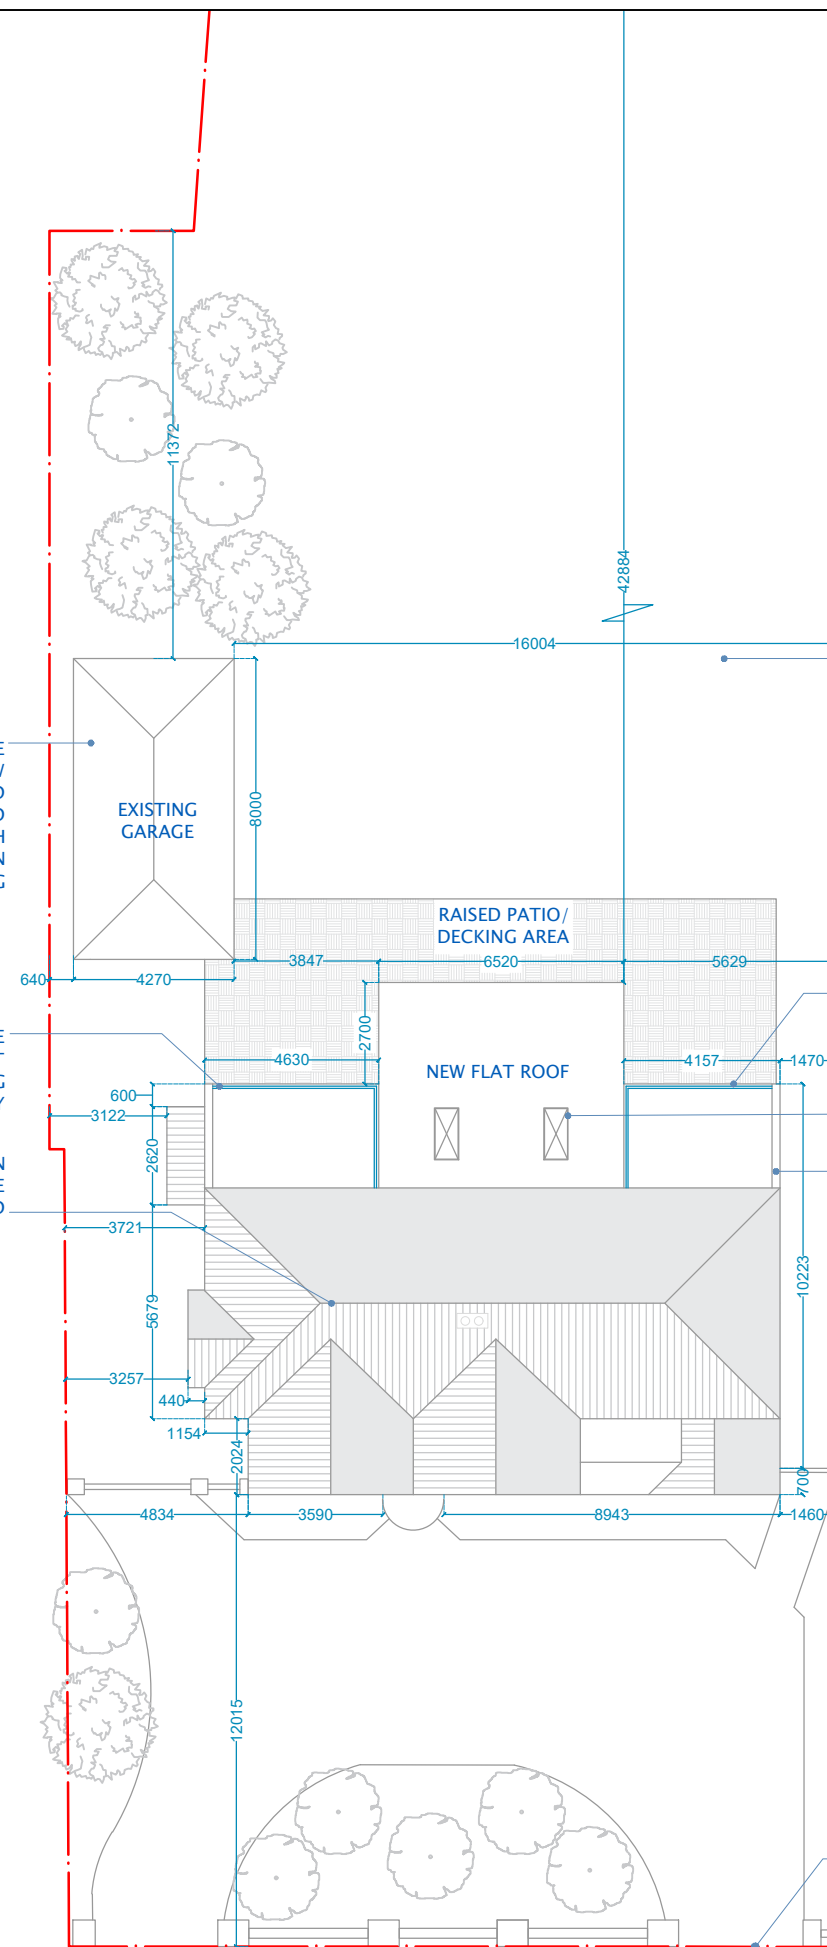

SITE PLAN - PROPOSED

HARD AND SOFT LANDSCAPING TO REAR GARDEN

NEW GLASS BALUSTRADE TO SOUTH AND EAST ELEVATION OF 'WEST' BALCONY

2 X FLAT ROOF SKYLIGHTS

NEW MASONRY PRIVACY SCREEN TO MATCH THE EXISTING ON EAST BALCONY

FRONT BOUNDARY WALL TO BE REBUILT AND RENDERED WHITE TO MATCH MAIN DWELLING