
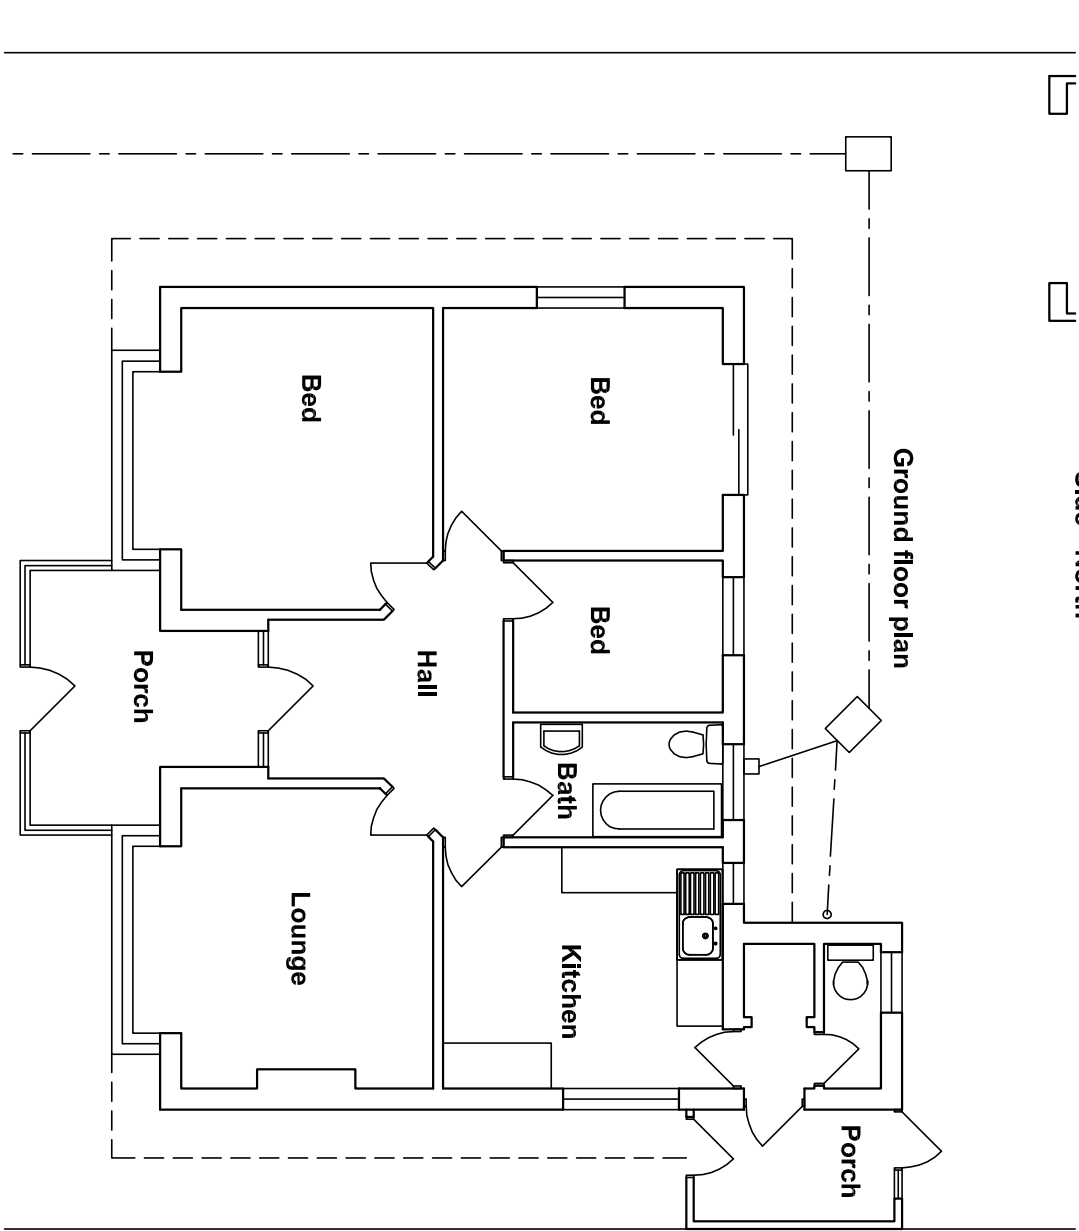
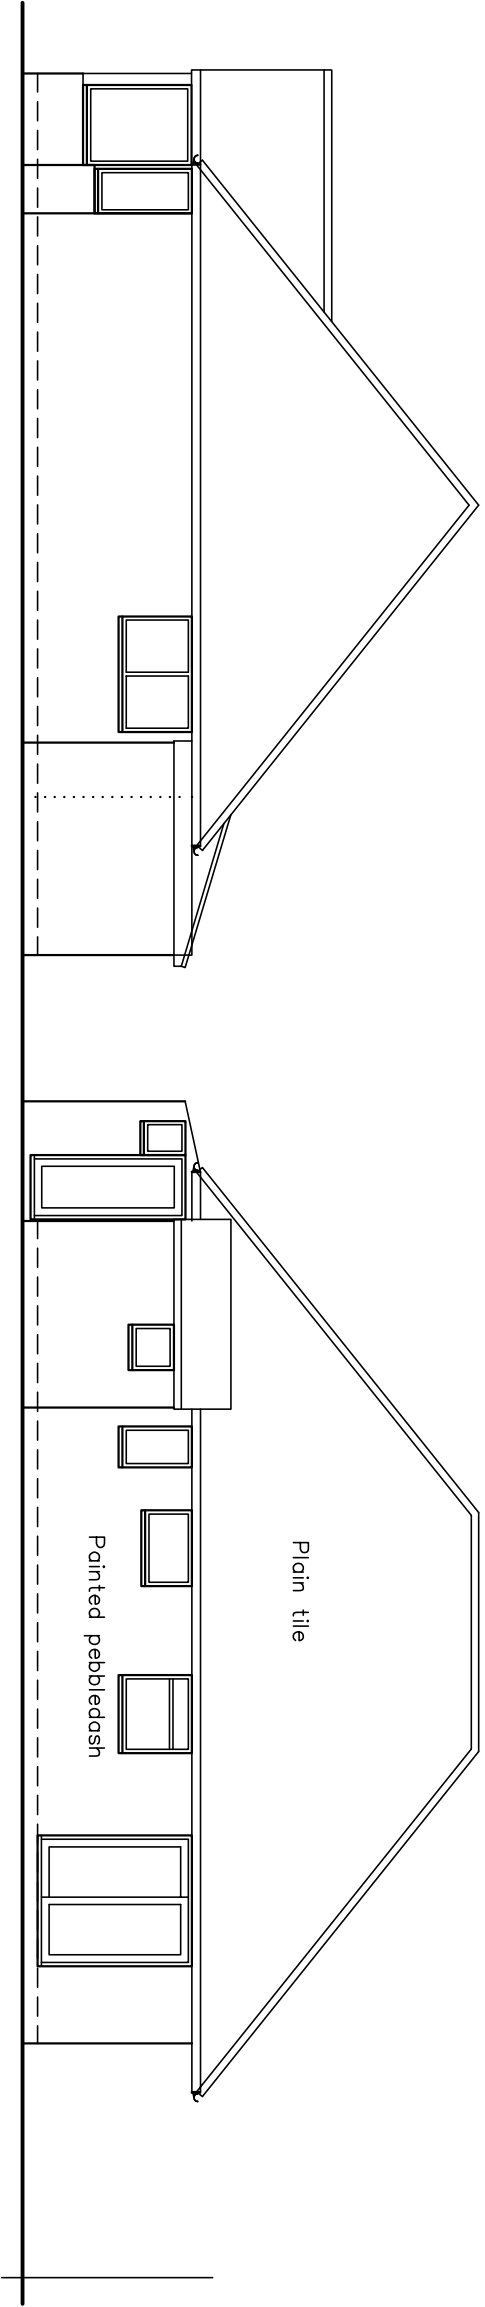


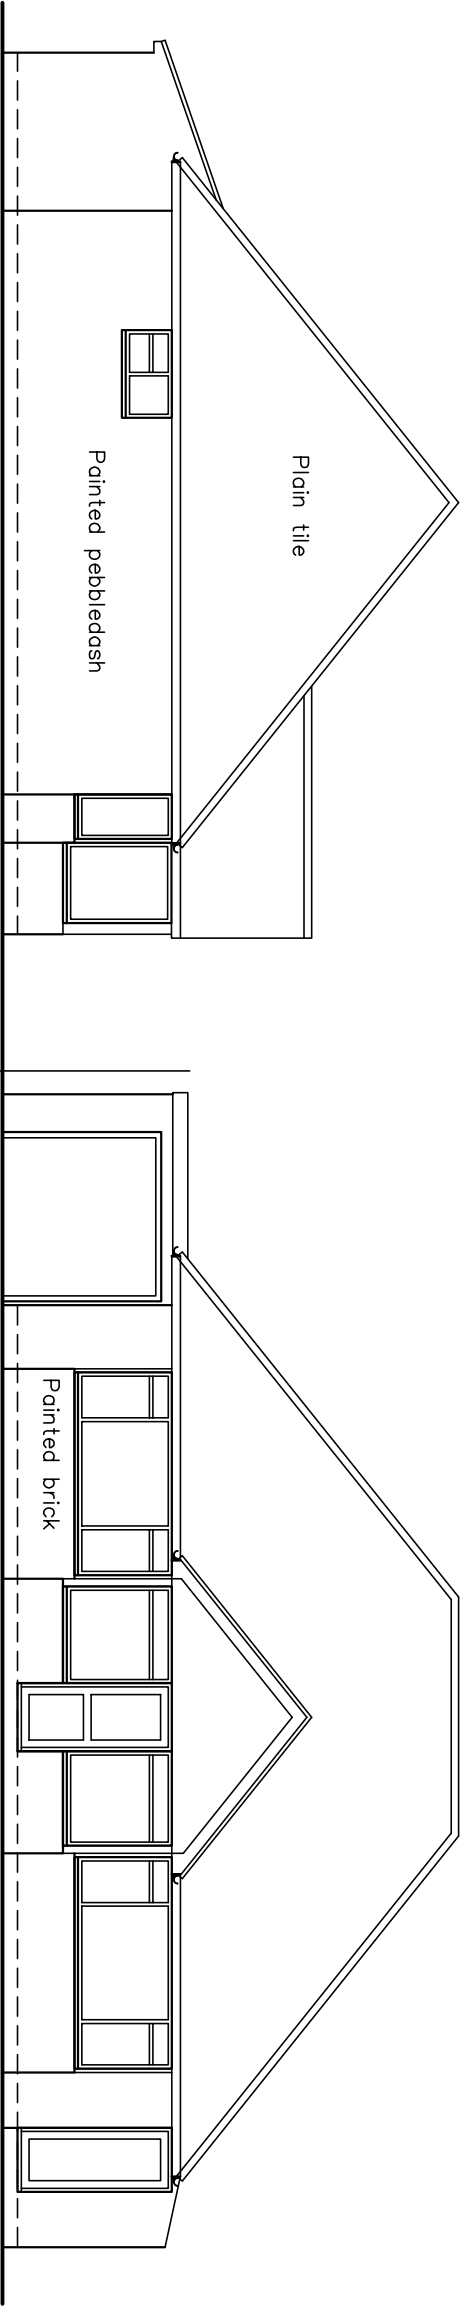

Amendments: –			
<i>Bryceson Shaw Associates</i> <i>Surveyors and Designers</i>			
2 Wellesley Court, Fitzalan Road, Littlehampton, West Sussex BN17 5JW Tel. & Fax 01903 734381 Mobile: 07889 651301 E-mail: brycesonshaw@btinternet.com			
Project: Proposed alterations; 6 Central Avenue, Rustington BN16 2HG			
Drawing: Plans and elevations as existing, block plan			
FOR: Mr. & Mrs. Onslow			
Drawn:	PKS	Date:	April 2009
Scales:	1:100 1:500	No:	910/01/01
To scale when printed on A3			