


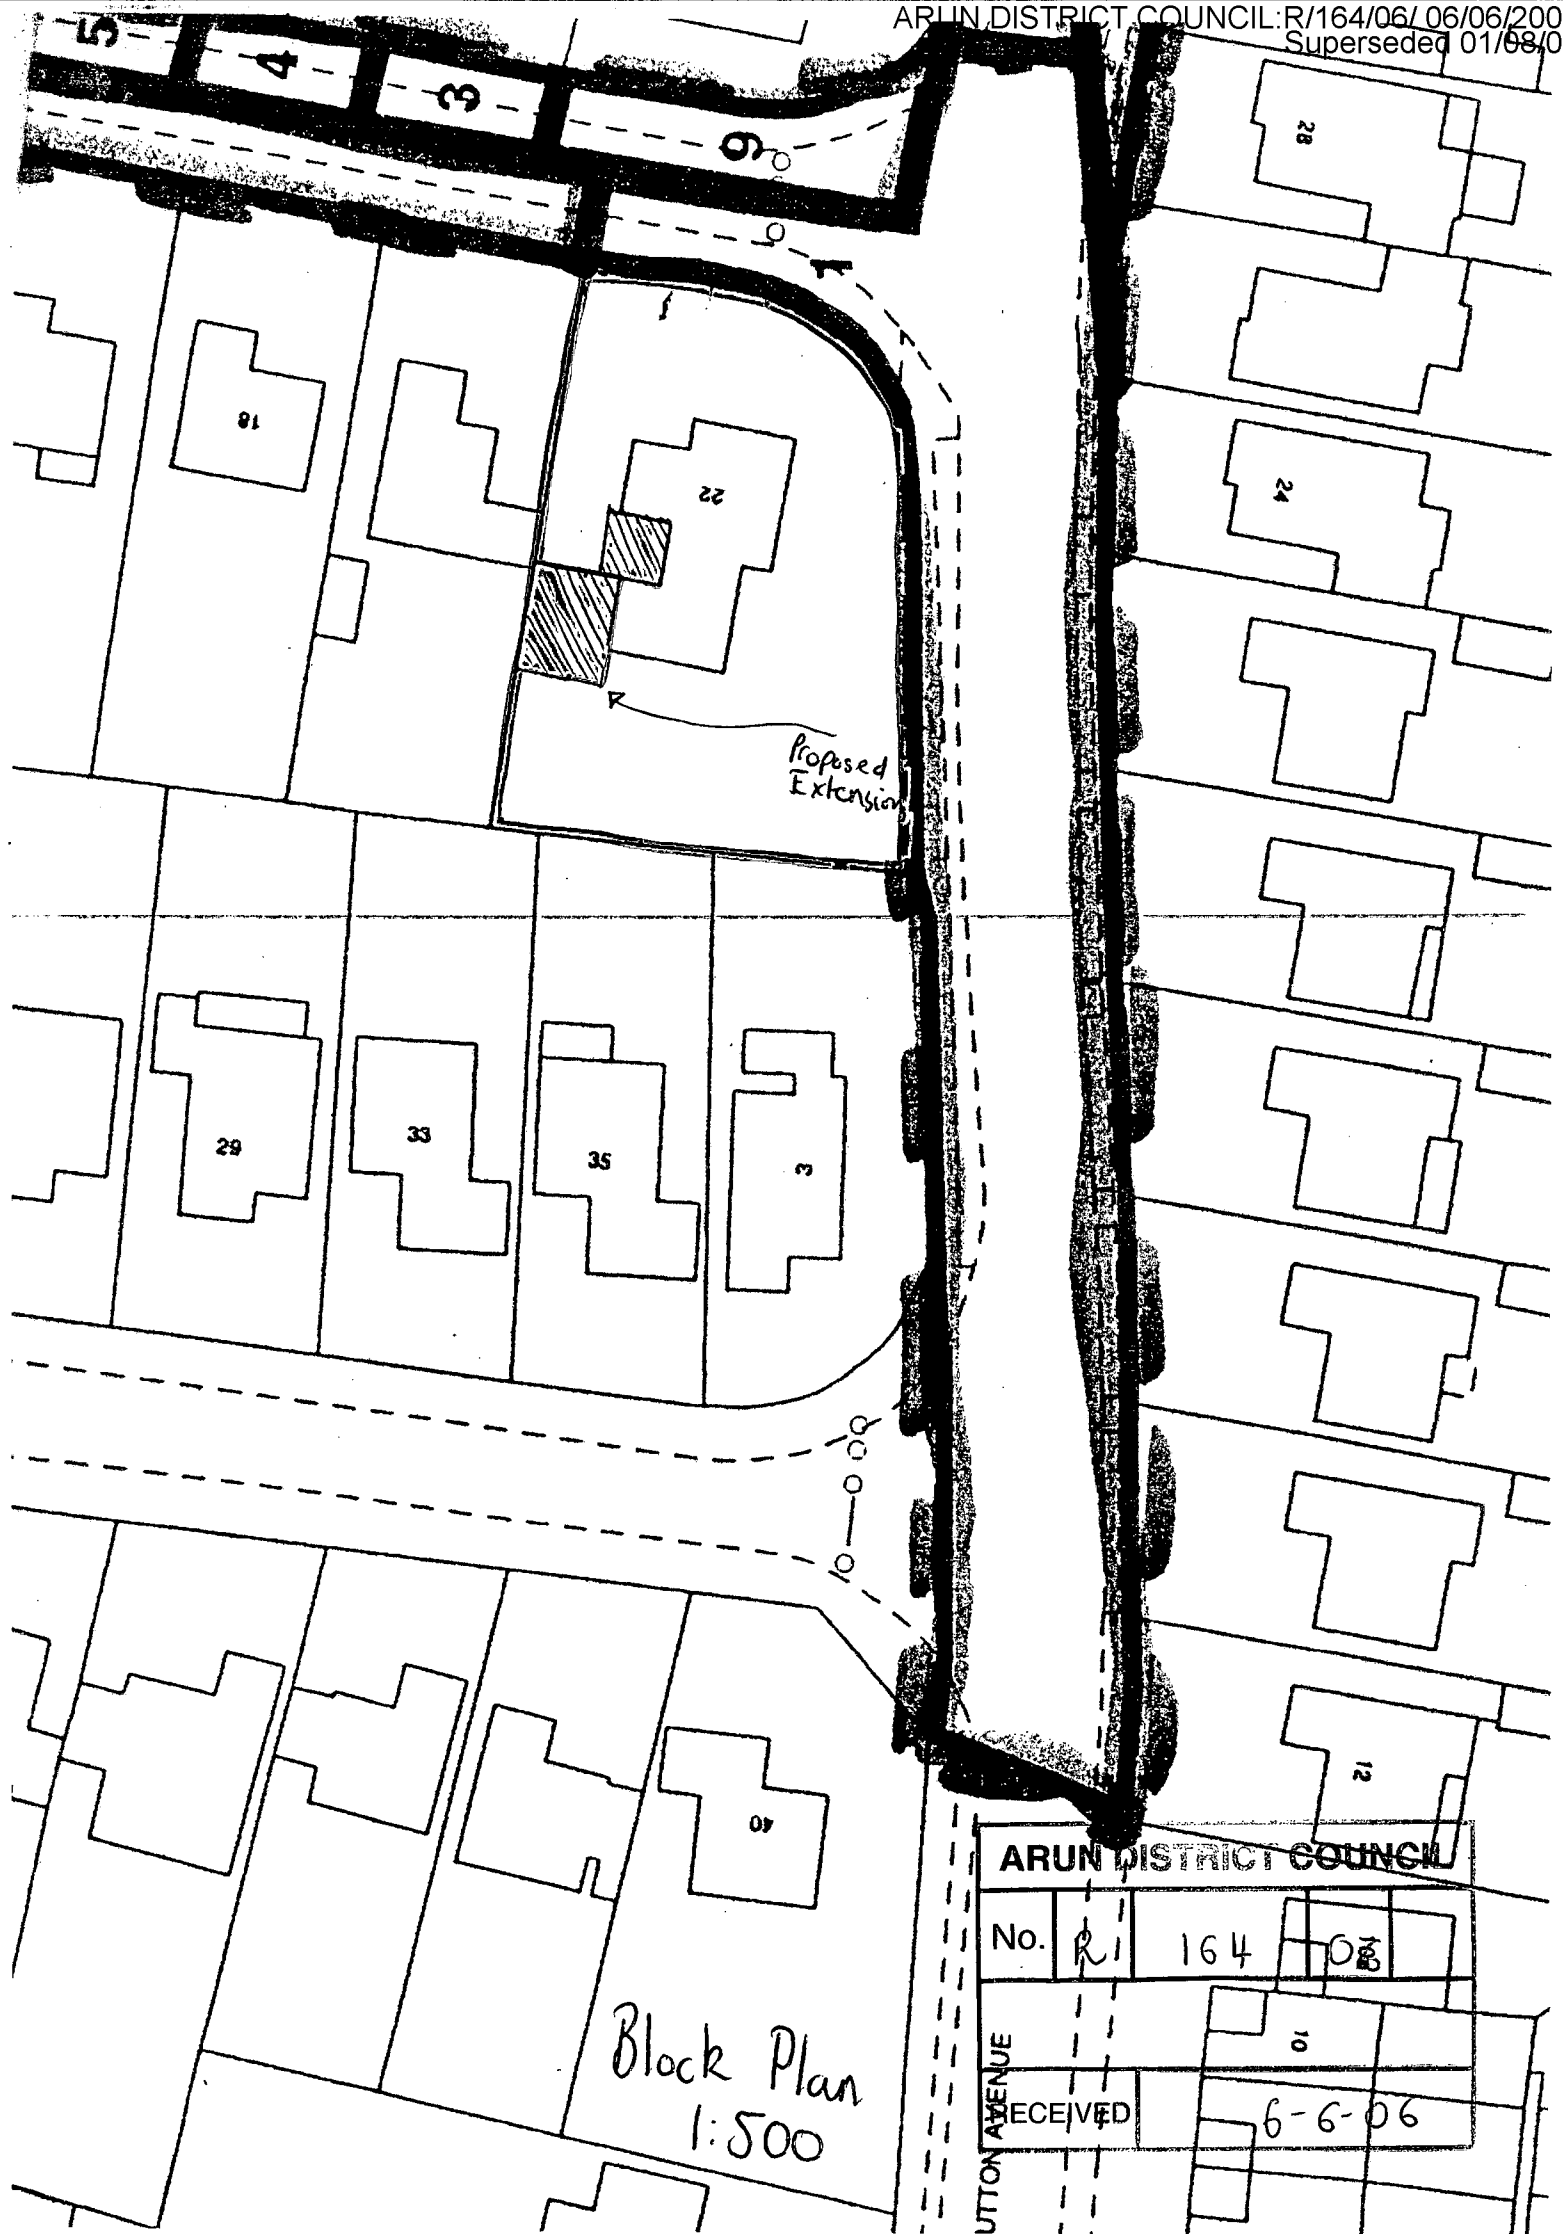

Block Plan
1:500

ARUN DISTRICT COUNCIL			
No.	R/	164	06
RECEIVED		6-6-06	

UTTON AVENUE