


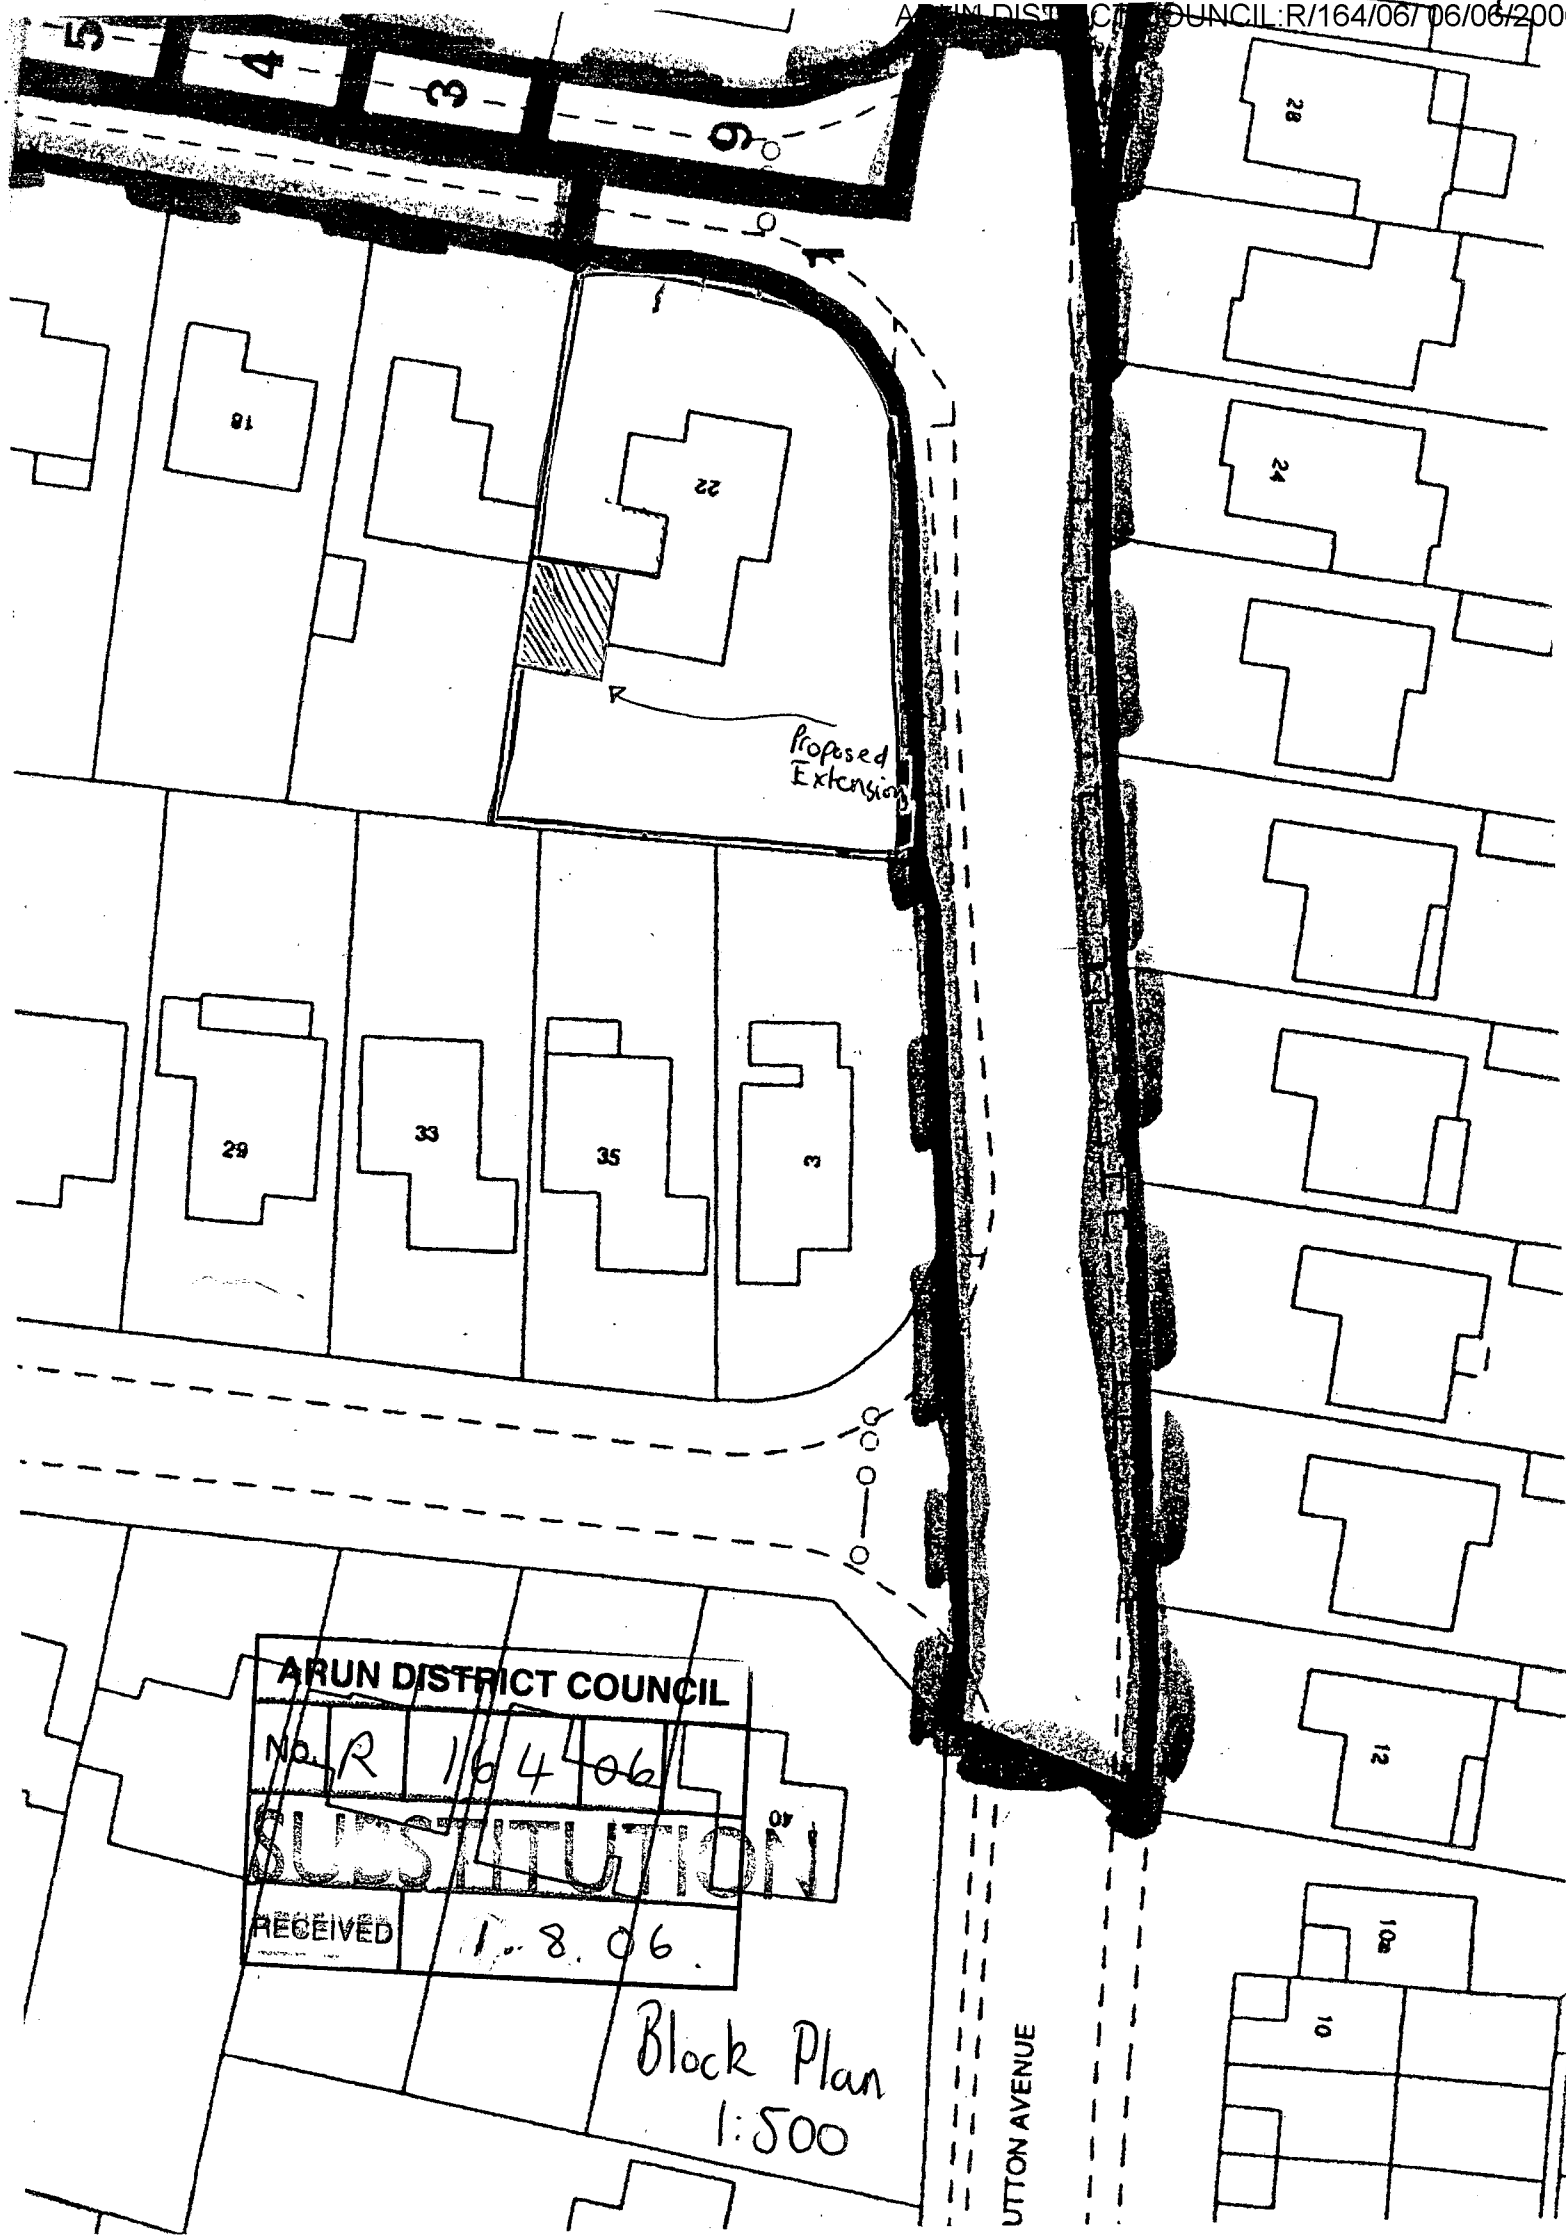

ARUN DISTRICT COUNCIL			
No.	R	164	06
SUBSTITUTION			
RECEIVED	1.8.06.		

Block Plan
1:500

UTTON AVENUE