41, SEAFIELD ROAD, RUSTINGTON, BN16 2SH

PROPOSED VIEW/A

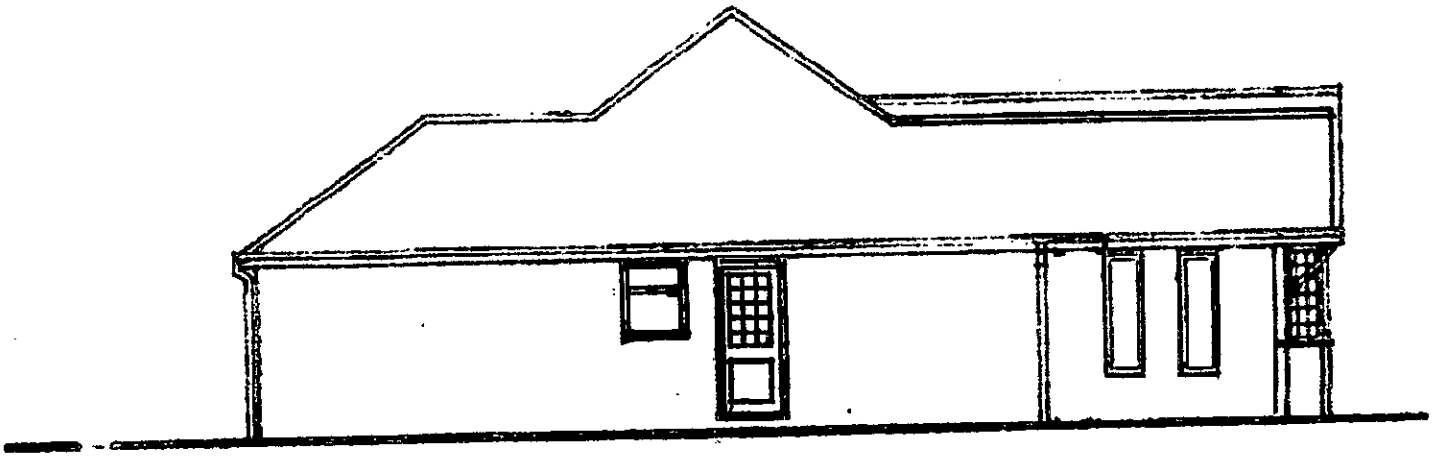

Flank Elevation – west 1 : 100

N

0 1 2 3 4 5 6 7 8 9 10

ARUN DISTRICT COUNCIL R/164/17/NMA