


NOTES
WRITTEN DIMENSIONS TO BE TAKEN IN PREFERENCE TO SCALE, AND
ANY DISCREPANCIES ARE TO BE REFERRED IMMEDIATELY TO THE
PROJECT DESIGNER.
THIS DRAWING IS COPYRIGHT, AND SHOULD NOT BE USED OR
REPRODUCED WITHOUT PERMISSION.
IT IS THE CONTRACTOR'S RESPONSIBILITY TO ENSURE COMPLIANCE
WITH THE BUILDING REGULATIONS.



BLOCK PLAN 1:500

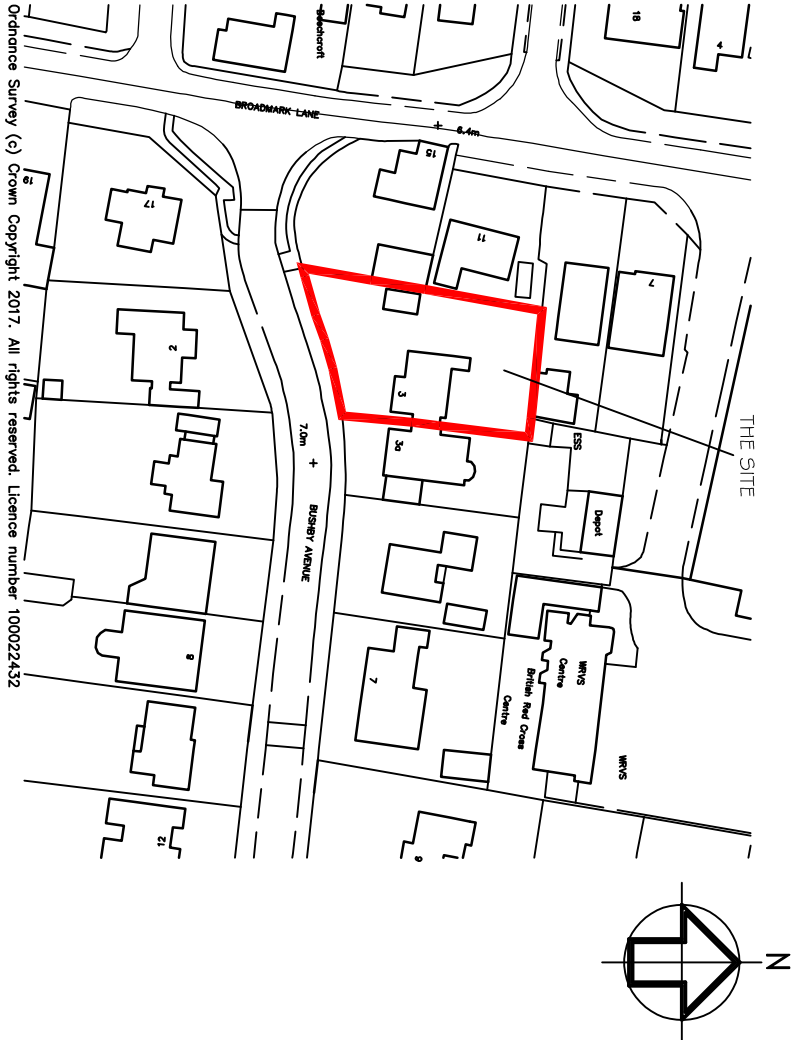

SITE LOCATION PLAN 1:1250

CLIENT
MR E FITZMAURICE

SCALE 1:1250 / 1:500 @A3
DRAWN BY PLB
DATE JUL 18
REV. -
DWG NO 660/09

REV DESCRIPTION DATE
PROJECT 3 BUSHBY AVENUE
RUSTINGTON
WEST SUSSEX

DRAWING TITLE
SITE LOCATION AND BLOCK PLANS



Unit 3b Woodhorn Business Centre
Woodhorn Lane
Oving Chichester
West Sussex PO20 2BX
Tel 01243 774764
www.sloaneandbrown.co.uk